



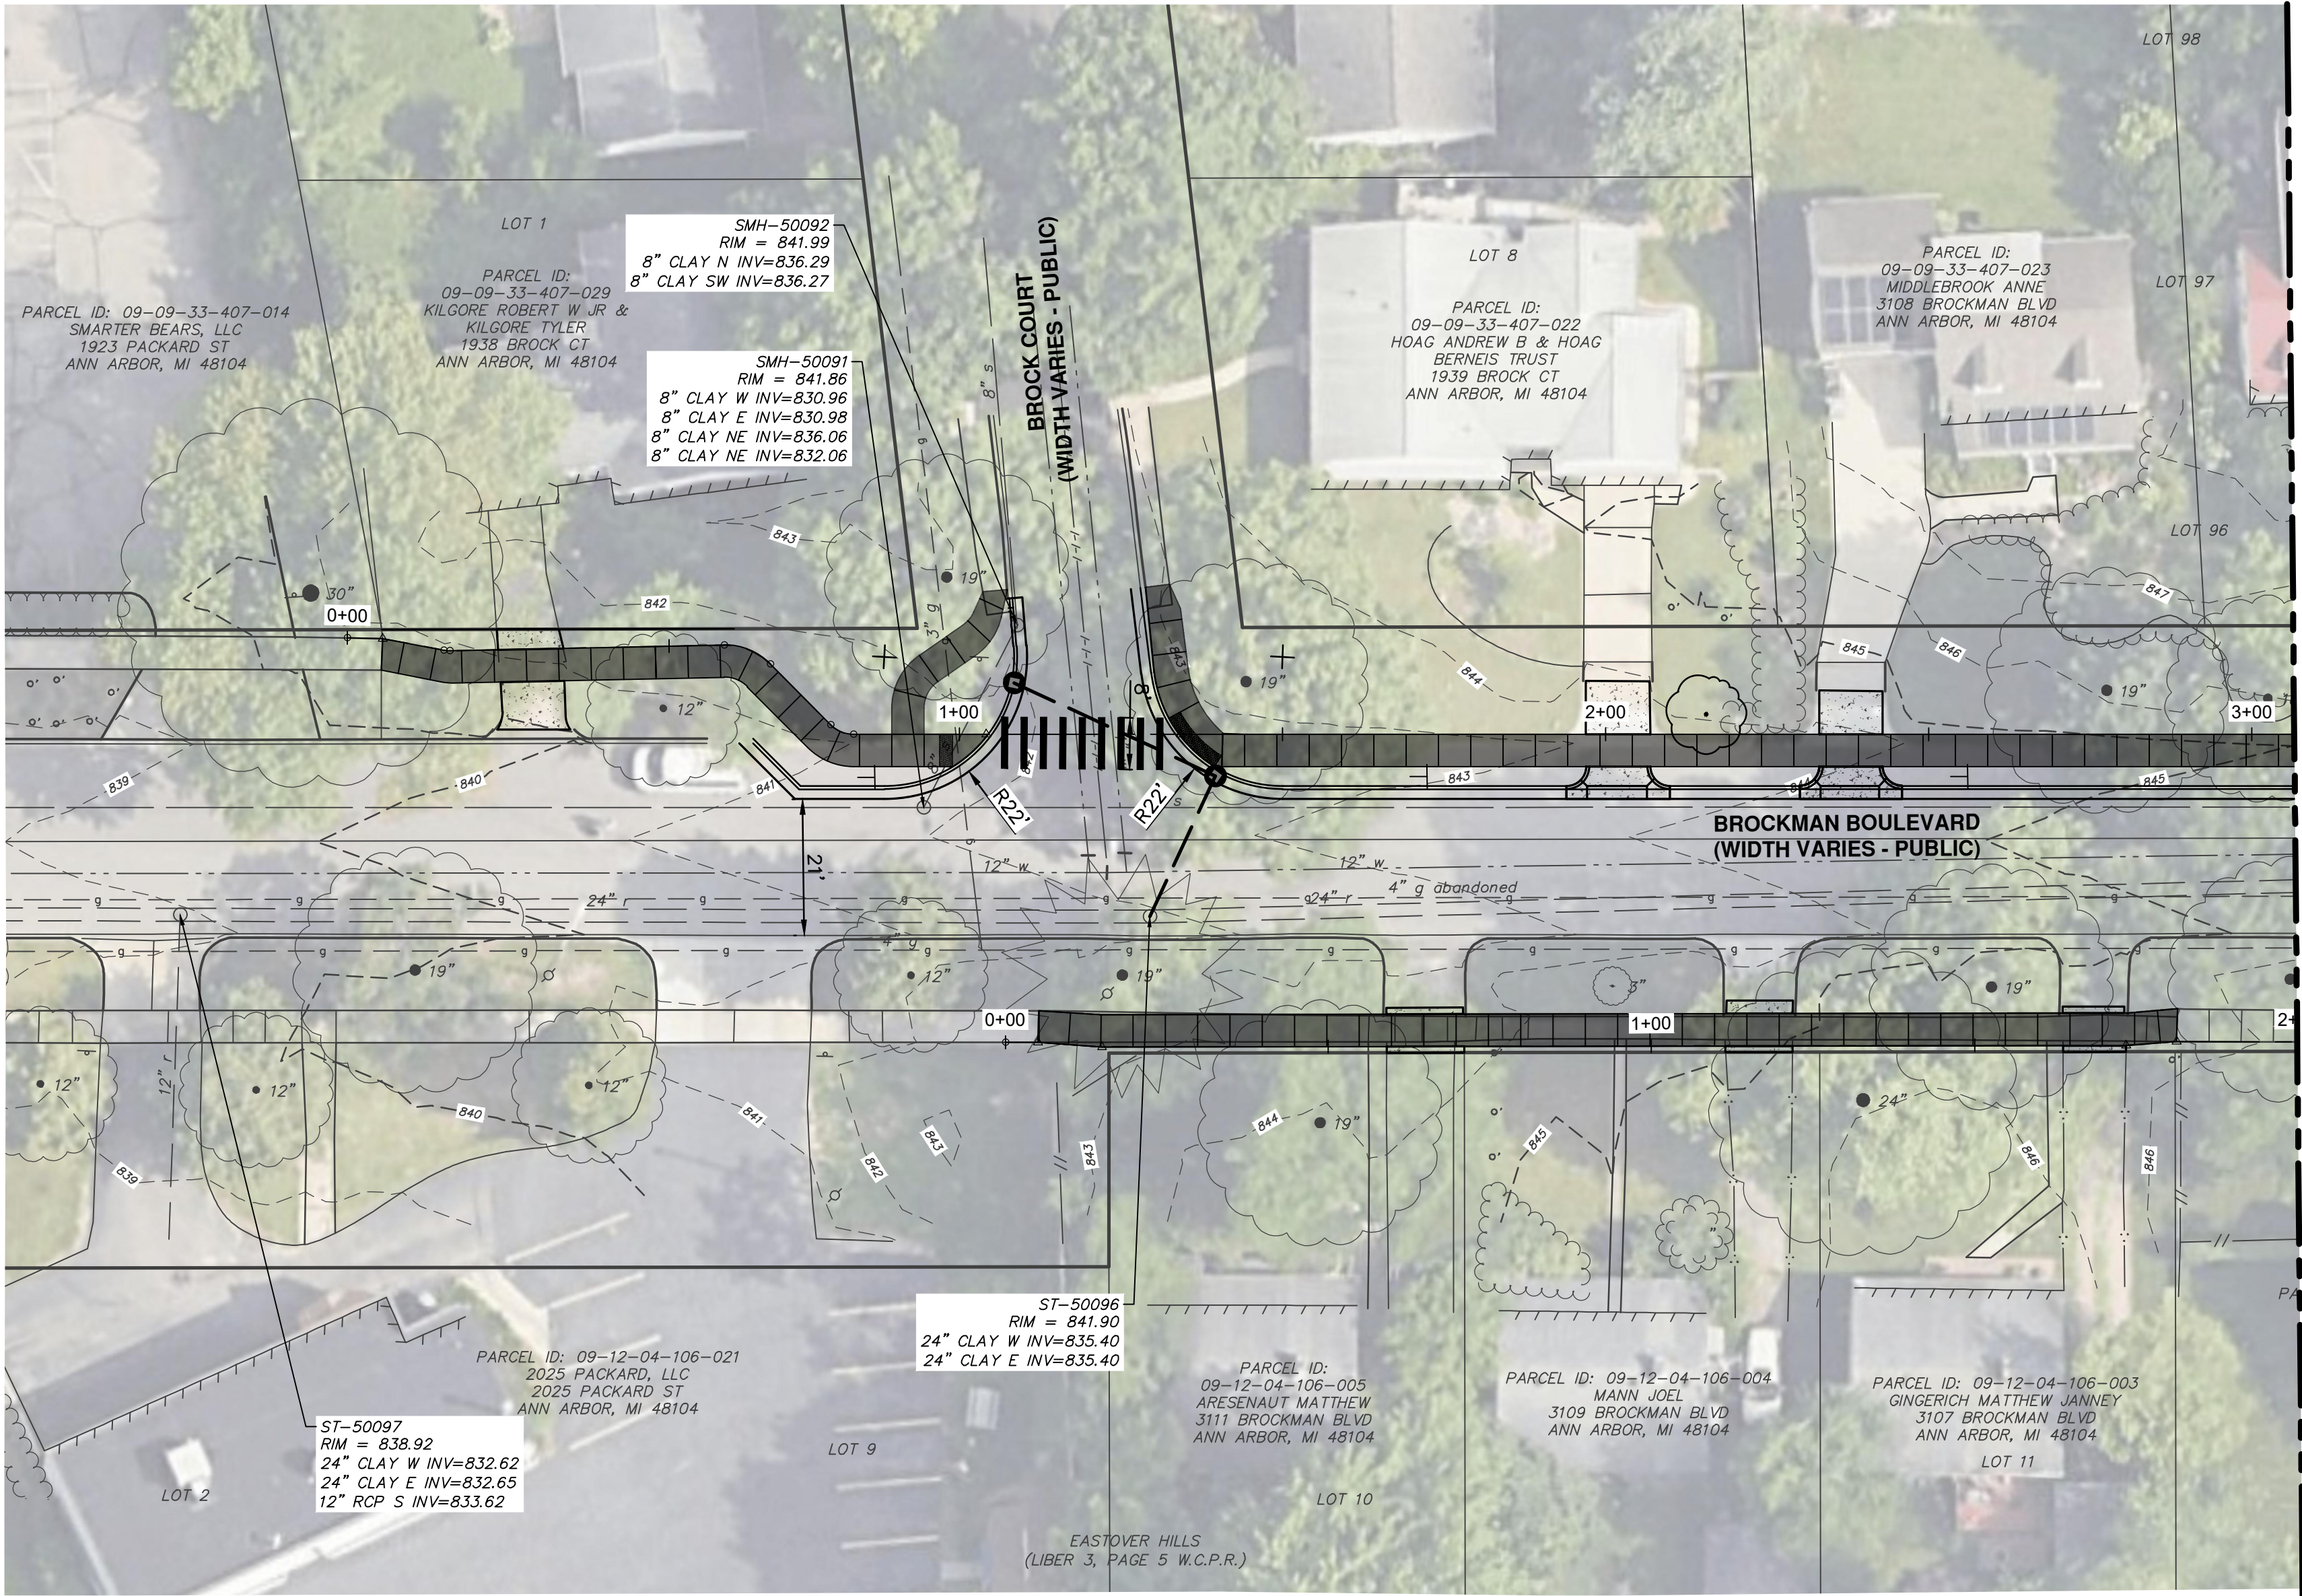

CITY OF ANN ARBOR - PUBLIC SERVICES - ENGINEERING		2026 SIDEWALK GAP ELIMINATION PROJECT		BROCKMAN BOULEVARD - SITE PLAN 1	
SCALE PLAN: 1"=20'		DRAWING No. 2026-007-28		SHEET No. 28 OF 44	
CITY OF ANN ARBOR PUBLIC SERVICES 301 EAST HURON STREET ANN ARBOR, MI 48106 734.764.6410 www.a2gov.org		
REV.		DESCRIPTION		DATE	
DRAWN		CHECKED		811	
Know what's below. Call before you dig.					

C:\pwwork\mflanagon\dl1544838\CSP-PLTS-Brockman SW.dwg Dwg Created: 19-Feb-26 -- _a2 standard bw.stb -- Plot Date: 20-Feb-26

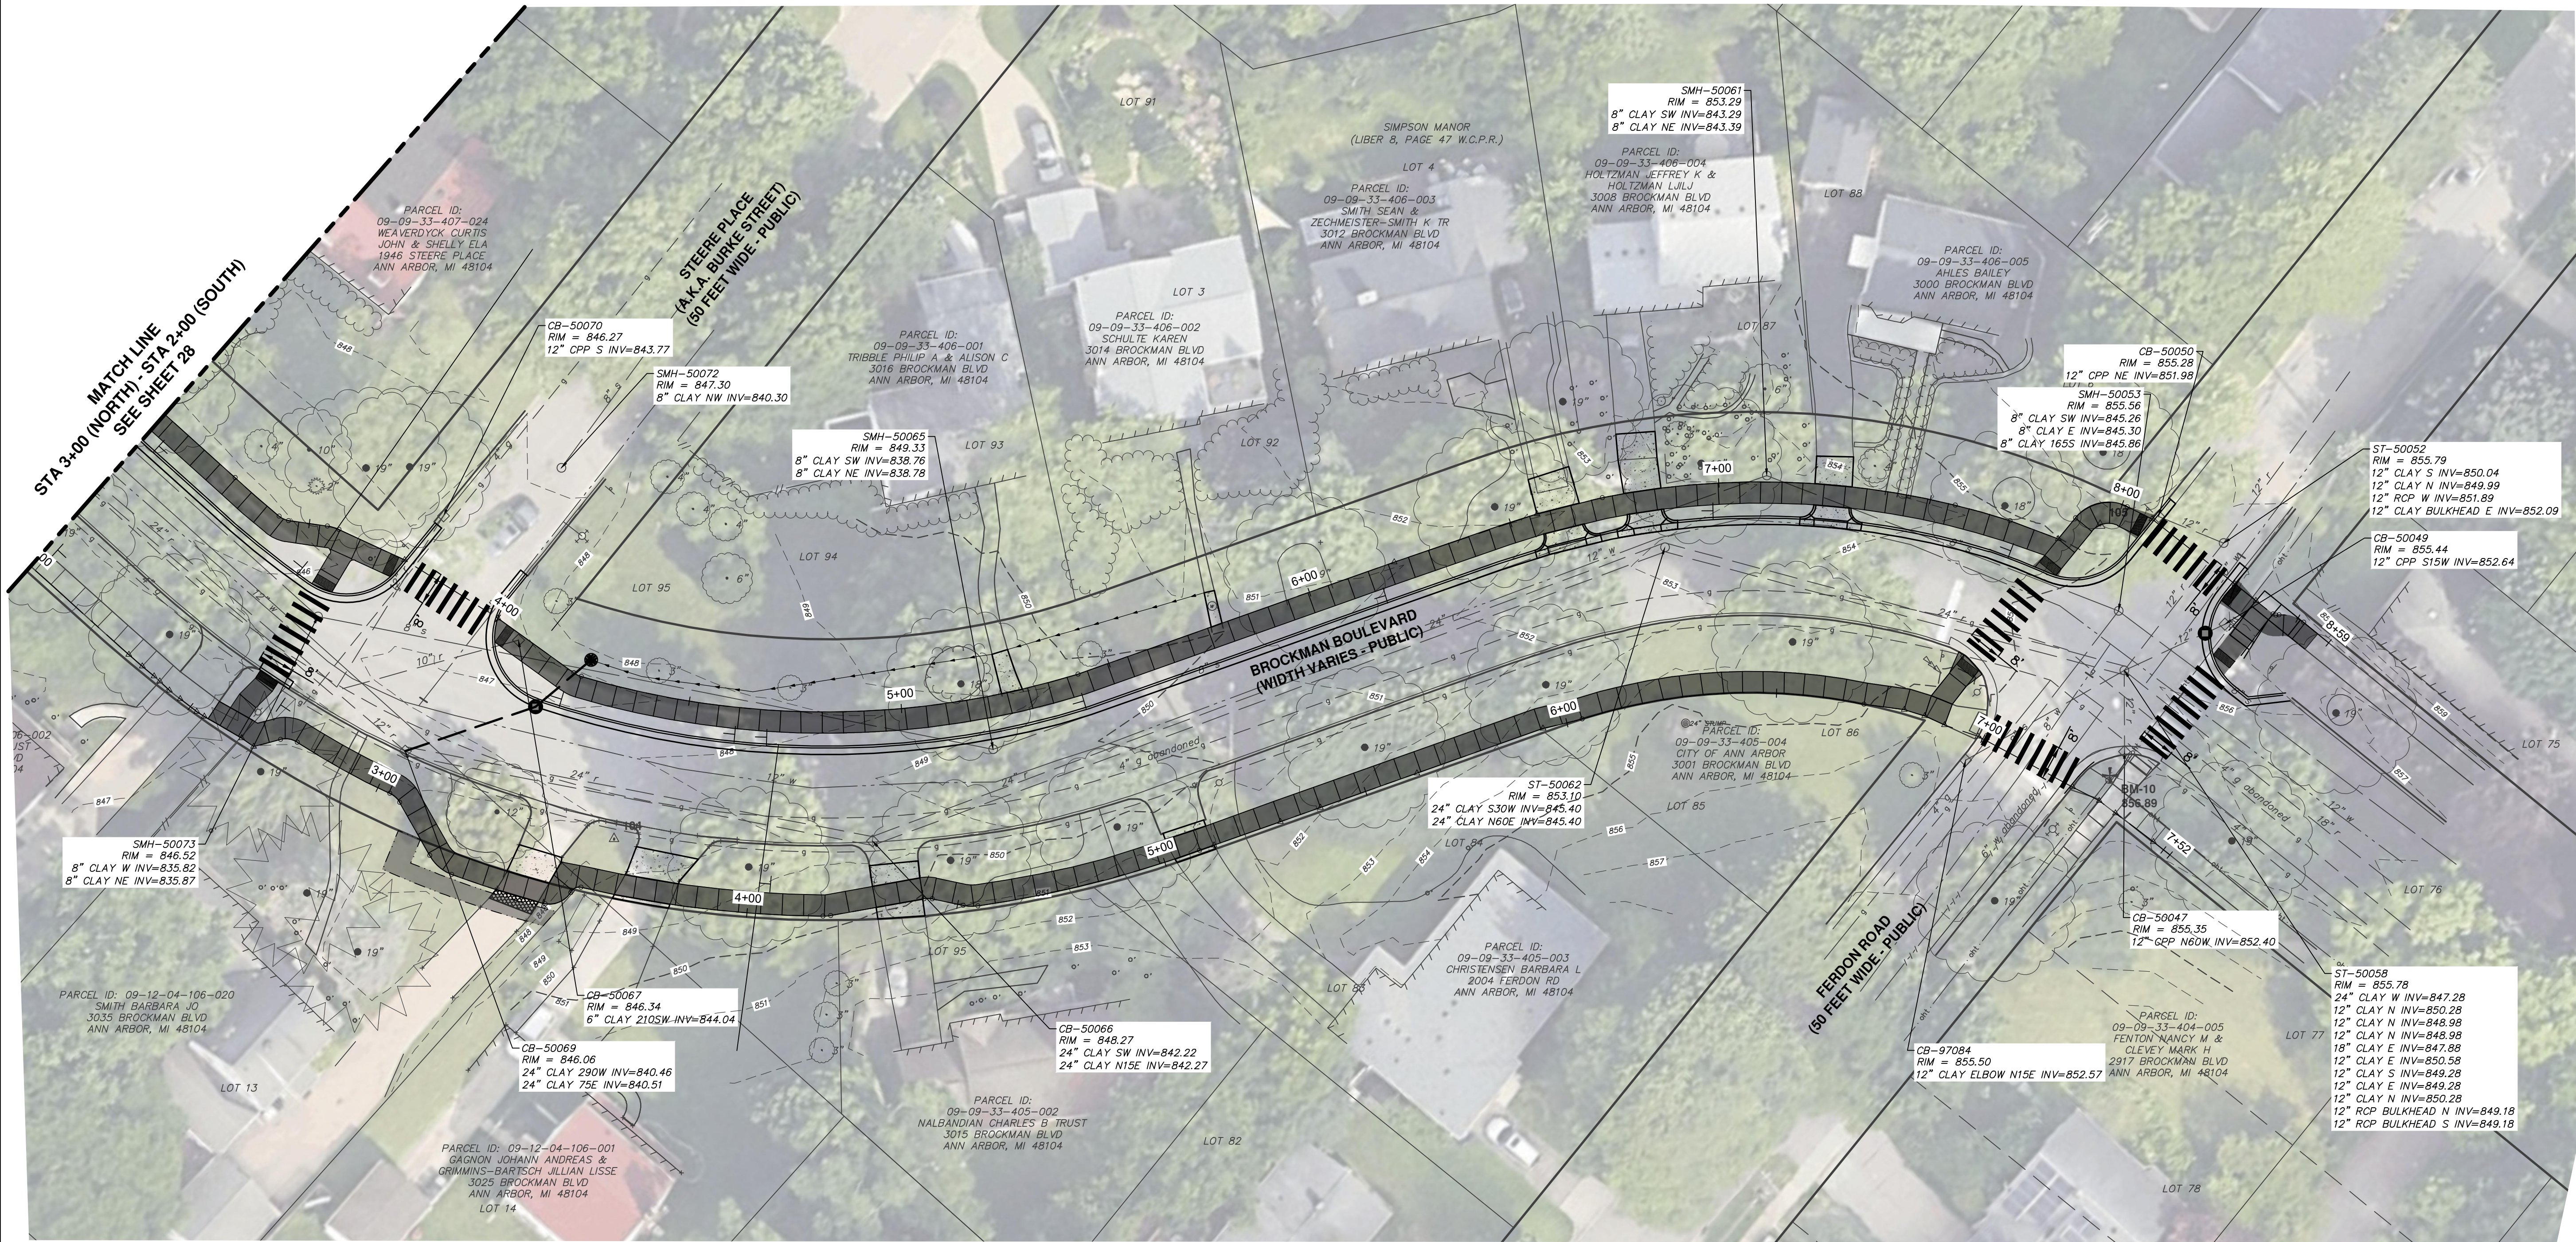

CITY OF ANN ARBOR
PUBLIC SERVICES
301 EAST HURON STREET
PO BOX 8647
ANN ARBOR MI 48104
www.a2gov.org

REV.	DESCRIPTION	DATE	DRAWN	CHECKED

