





# Dhu Varren Road - Pontiac Trail to Hunley

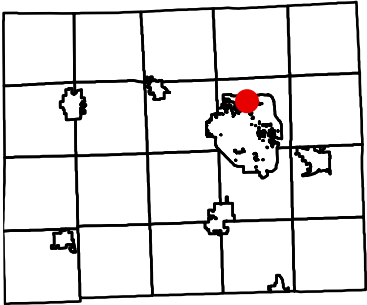

- Legend
- Lot Lines
  - Public Land
  - Proposed Retaining Wall
  - North Side Sidewalk
  - North Side Shared Use Path
  - North Side Proposed Boardwalk
  - South Side Sidewalk
  - Proposed Curb
  - Protect Tree


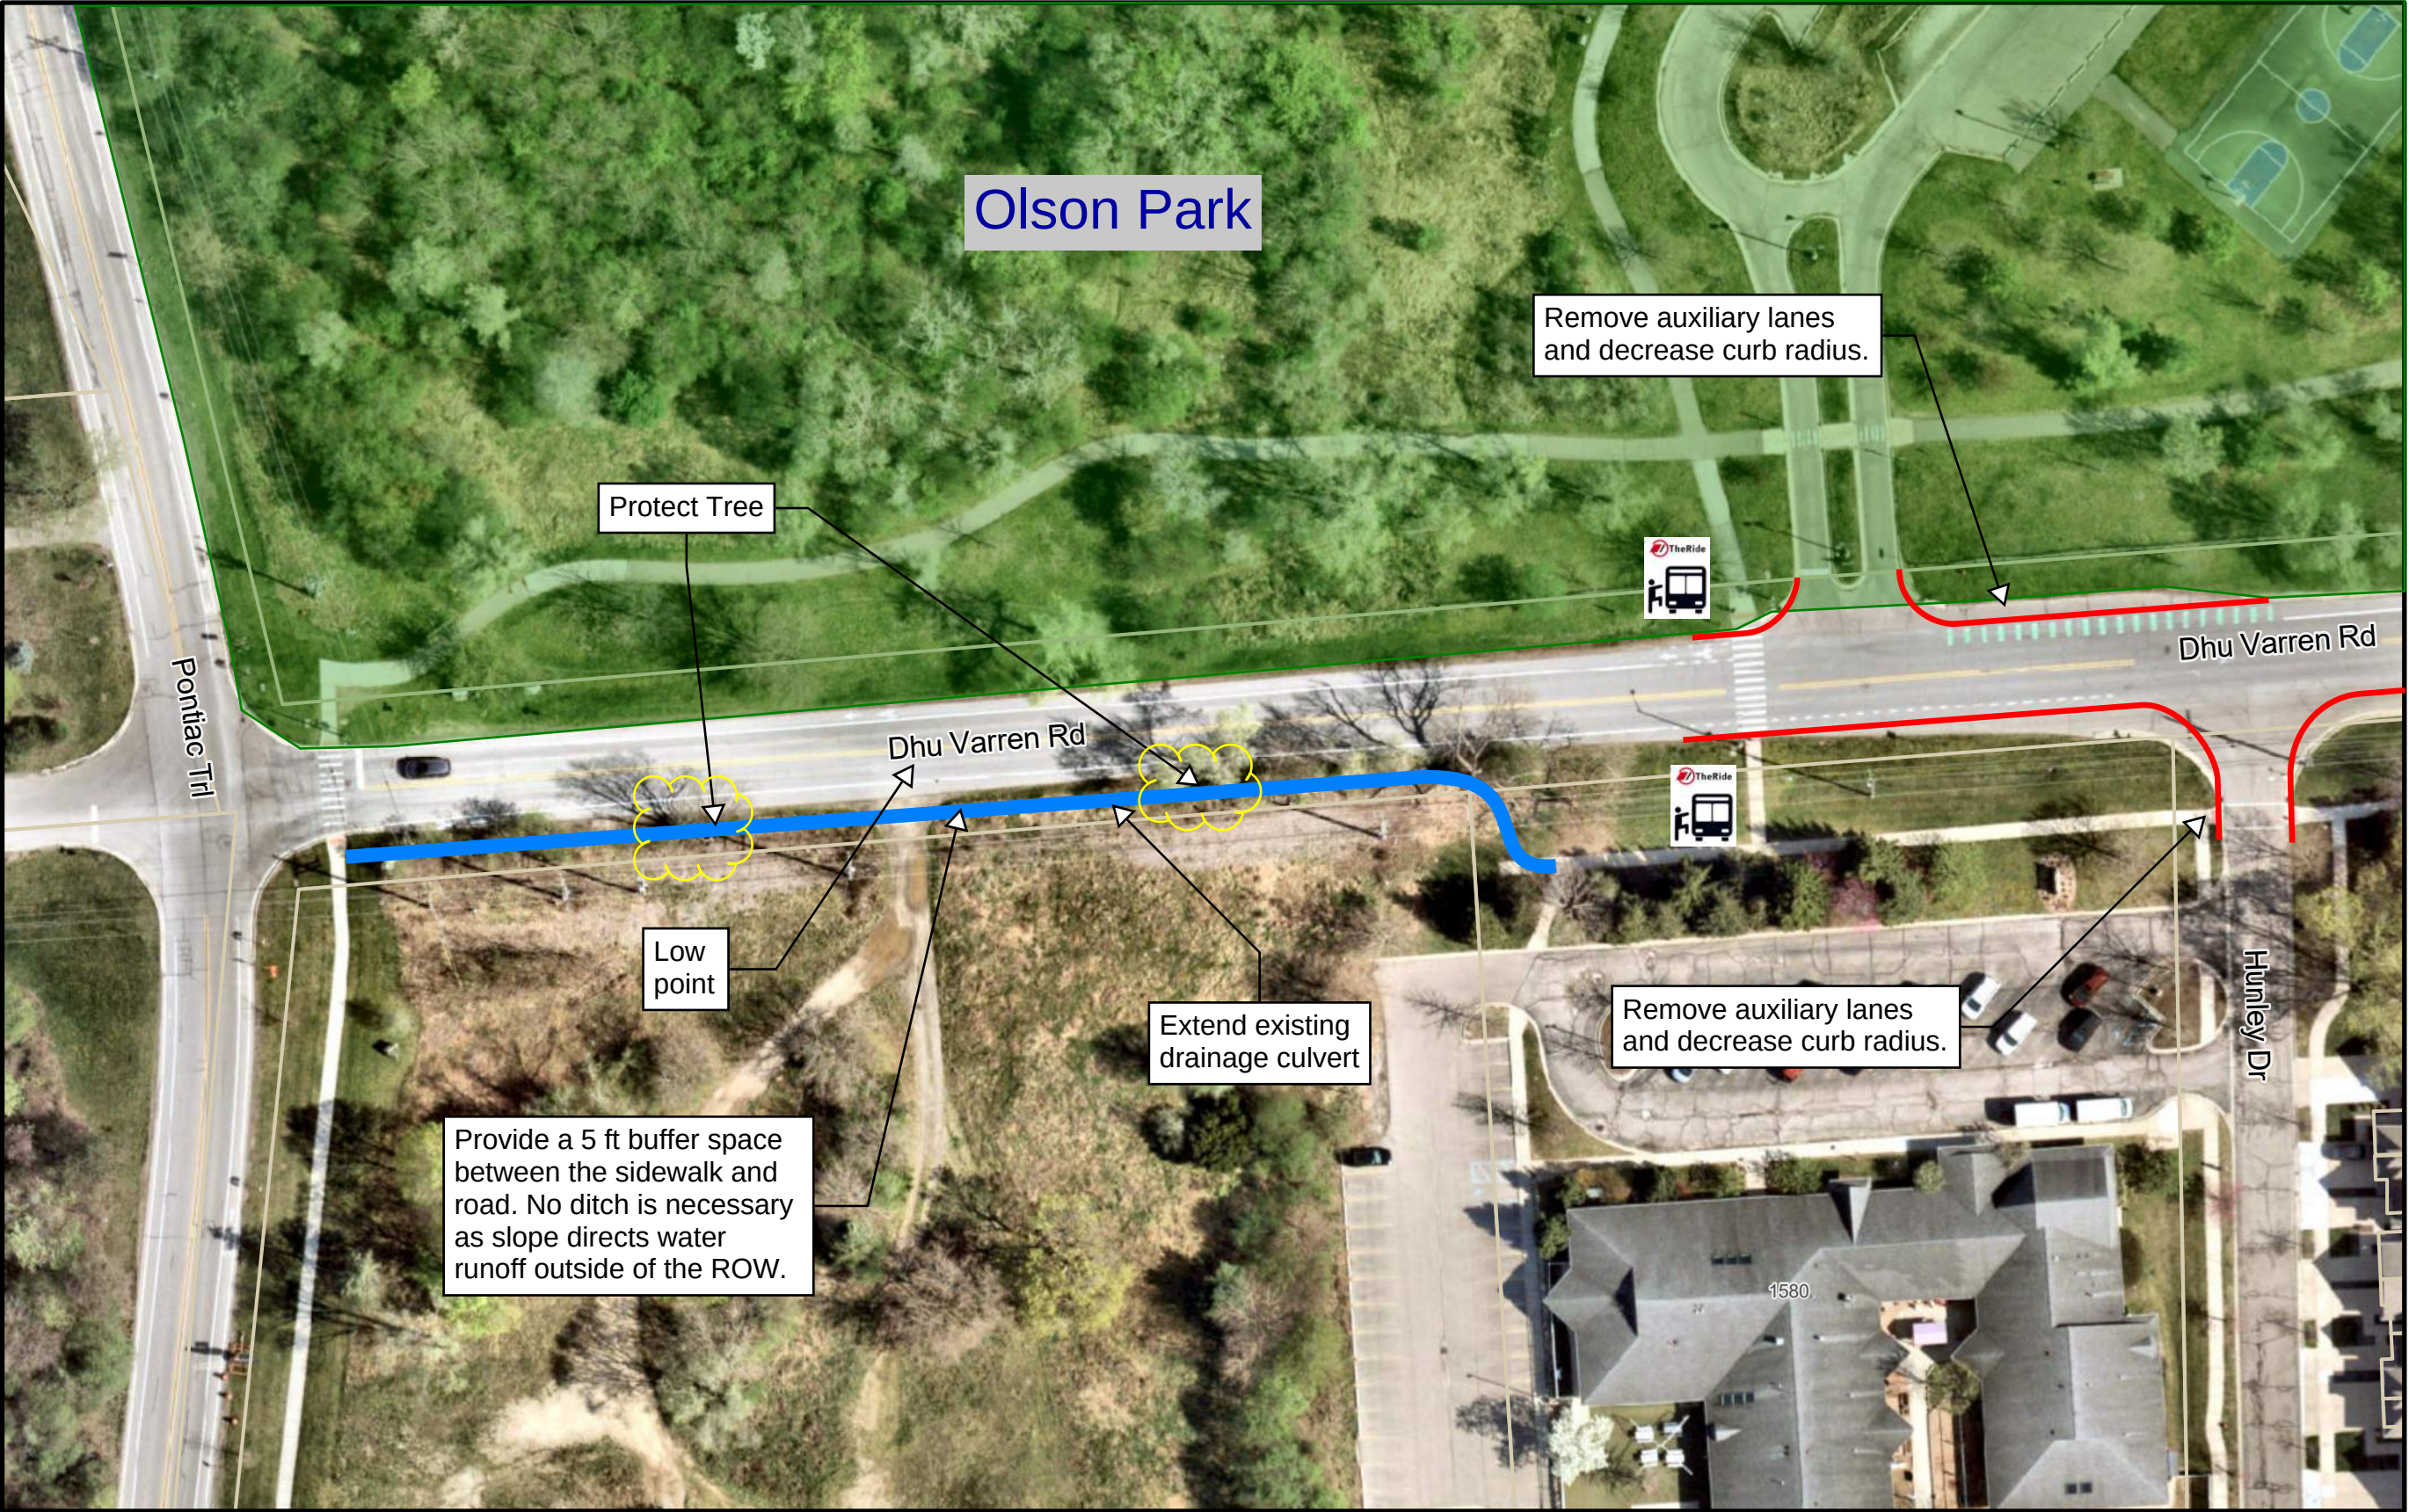


Dhu Varren Road - Hunley to east end of Olson Park

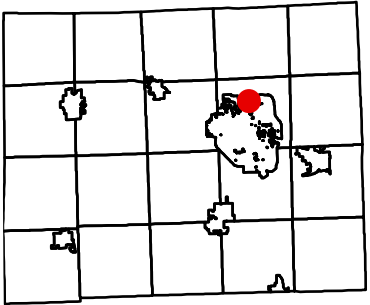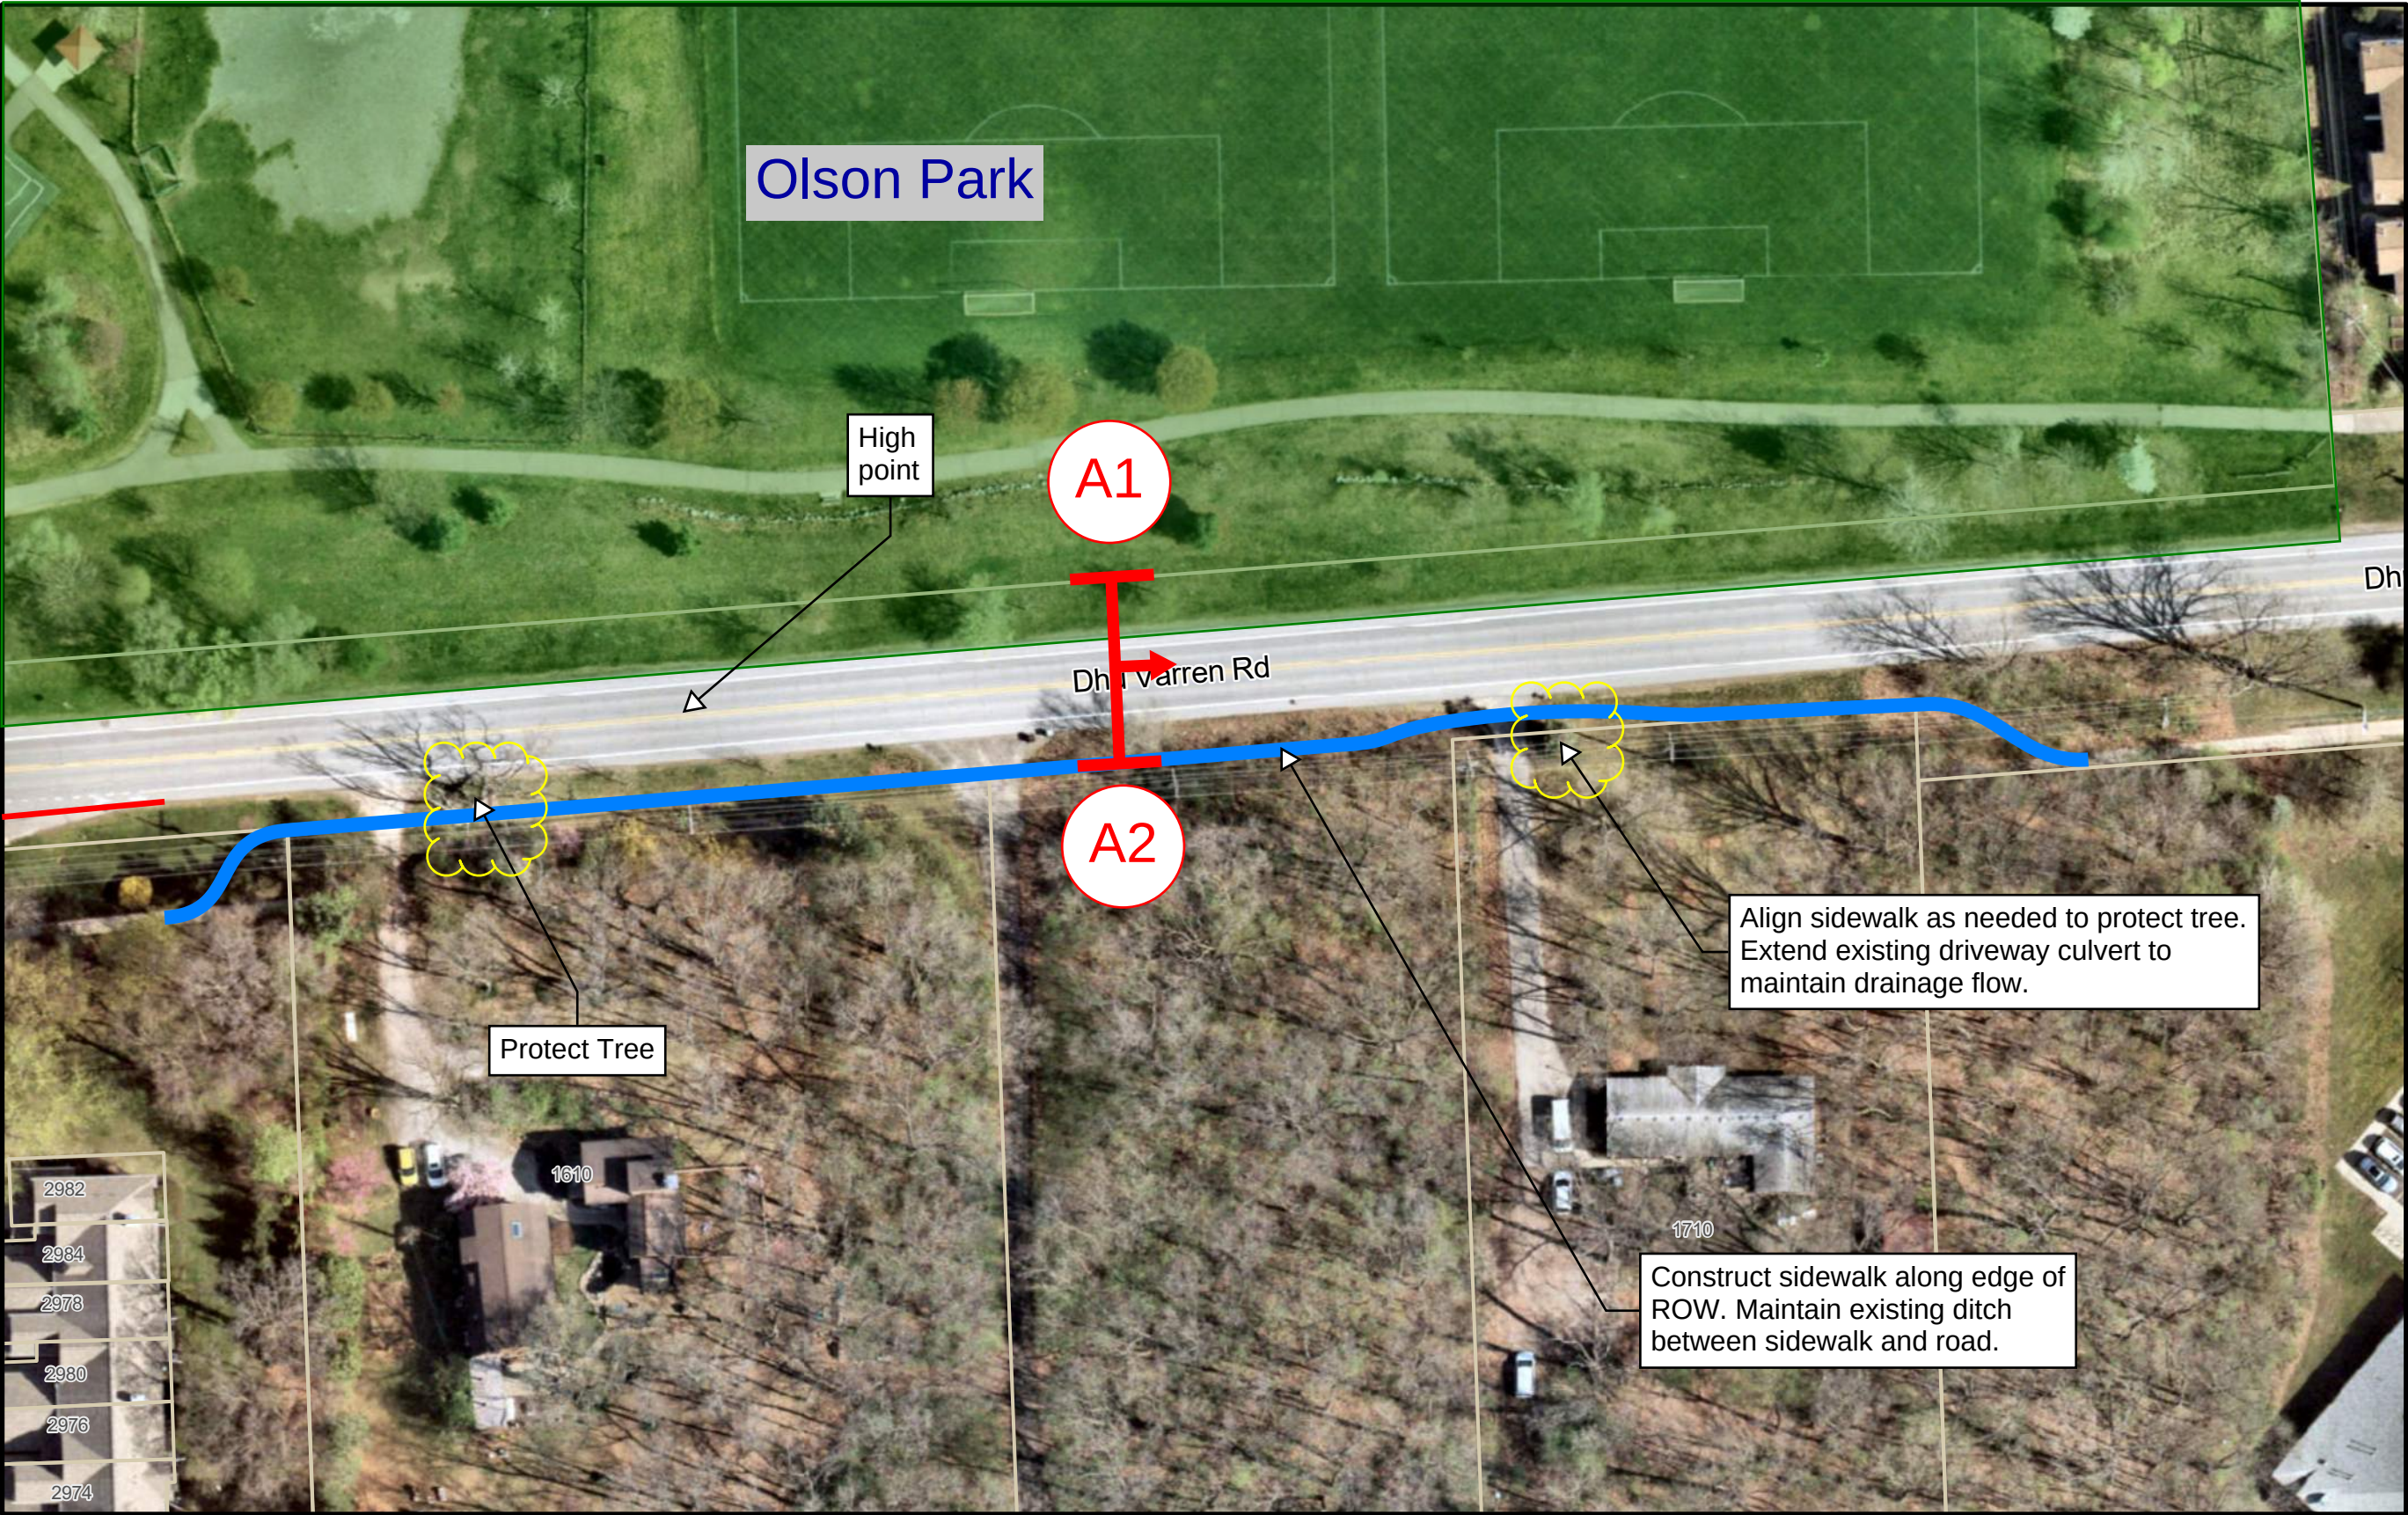

- Legend
- Lot Lines
  - Public Land
  - Proposed Retaining Wall
  - North Side Sidewalk
  - North Side Shared Use Path
  - North Side Proposed Boardwalk
  - South Side Sidewalk
  - Proposed Curb
  - Protect Tree

# Dhu Varren Road - East end of Hunley Park to Ann Arbor Railroad

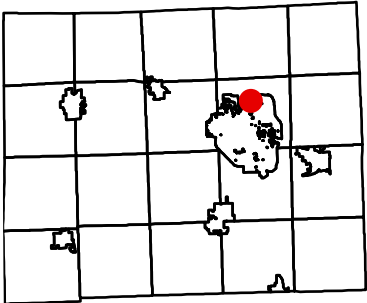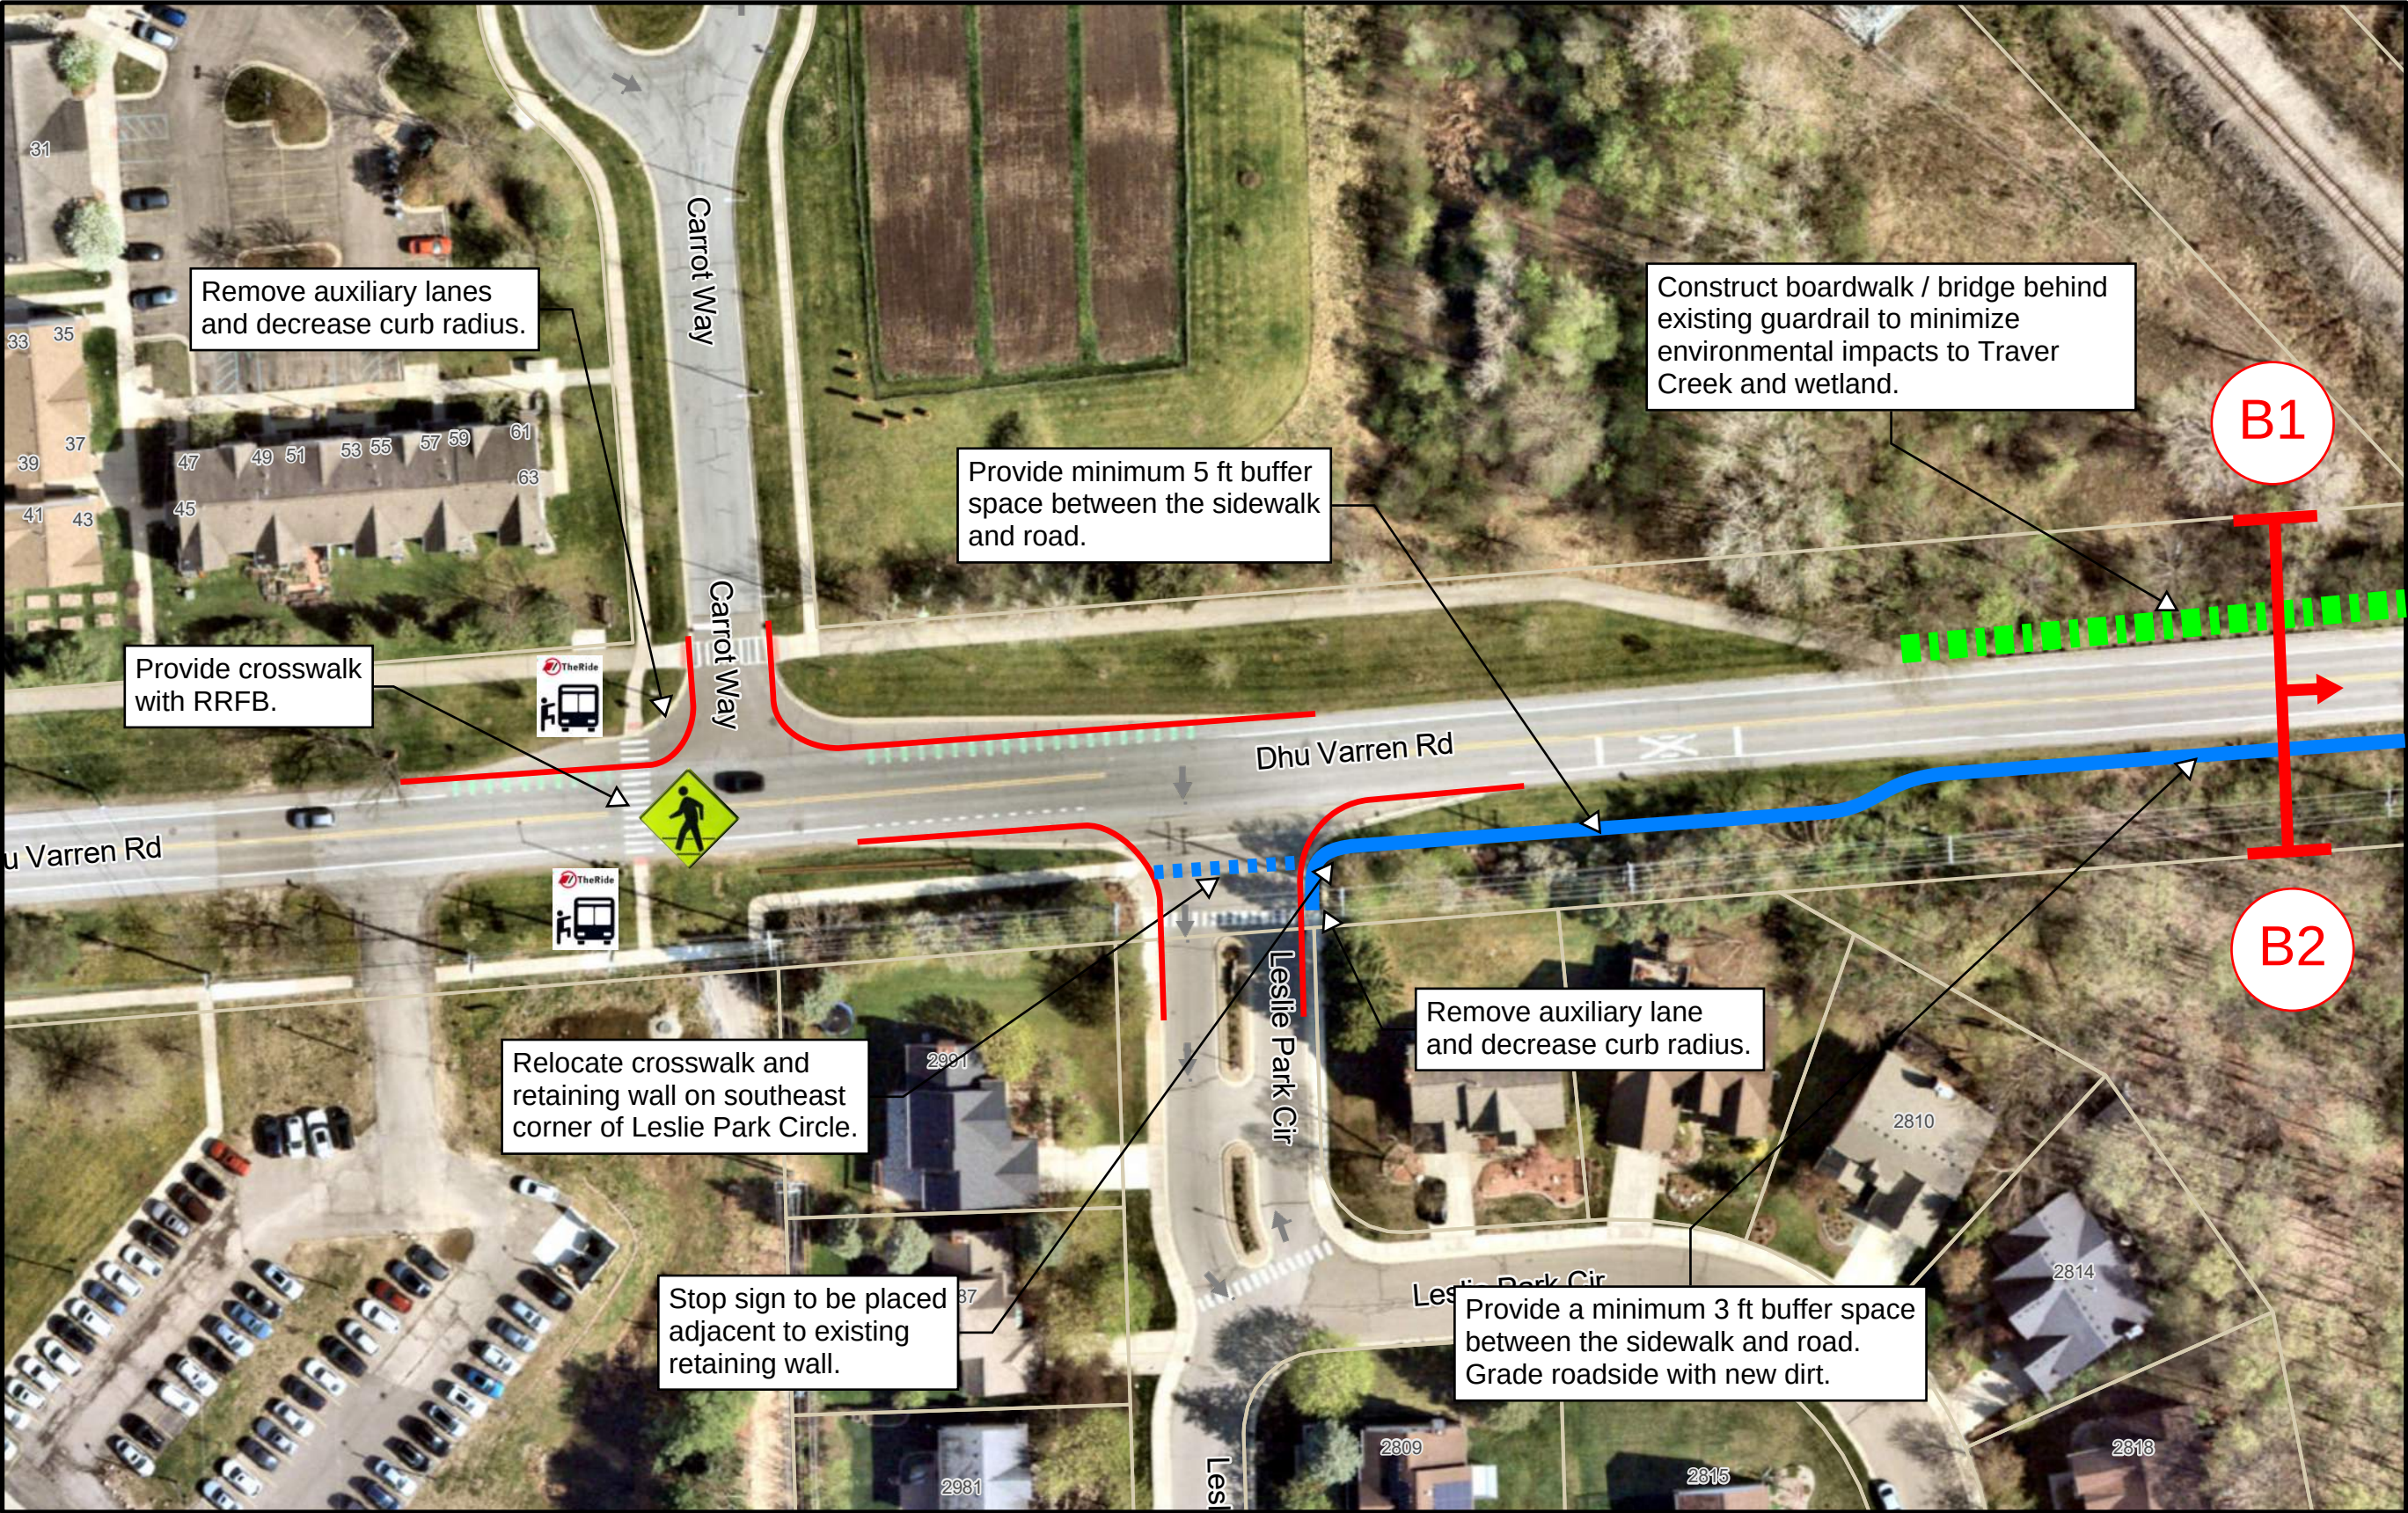

- Legend
- Lot Lines
  - Public Land
  - Proposed Retaining Wall
  - North Side Sidewalk
  - North Side Shared Use Path
  - North Side Proposed Boardwalk
  - South Side Sidewalk
  - Proposed Curb
  - Protect Tree

B1



B2



0 70 140 210 280 ft

1:720; 1 inch = 60 feet



# Dhu Varren Road - Ann Arbor Railroad to 350 ft west of Birchwood

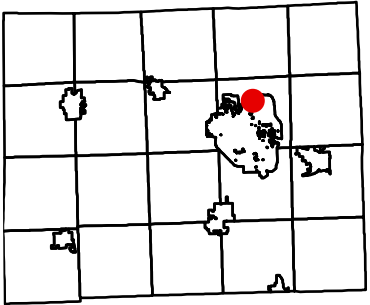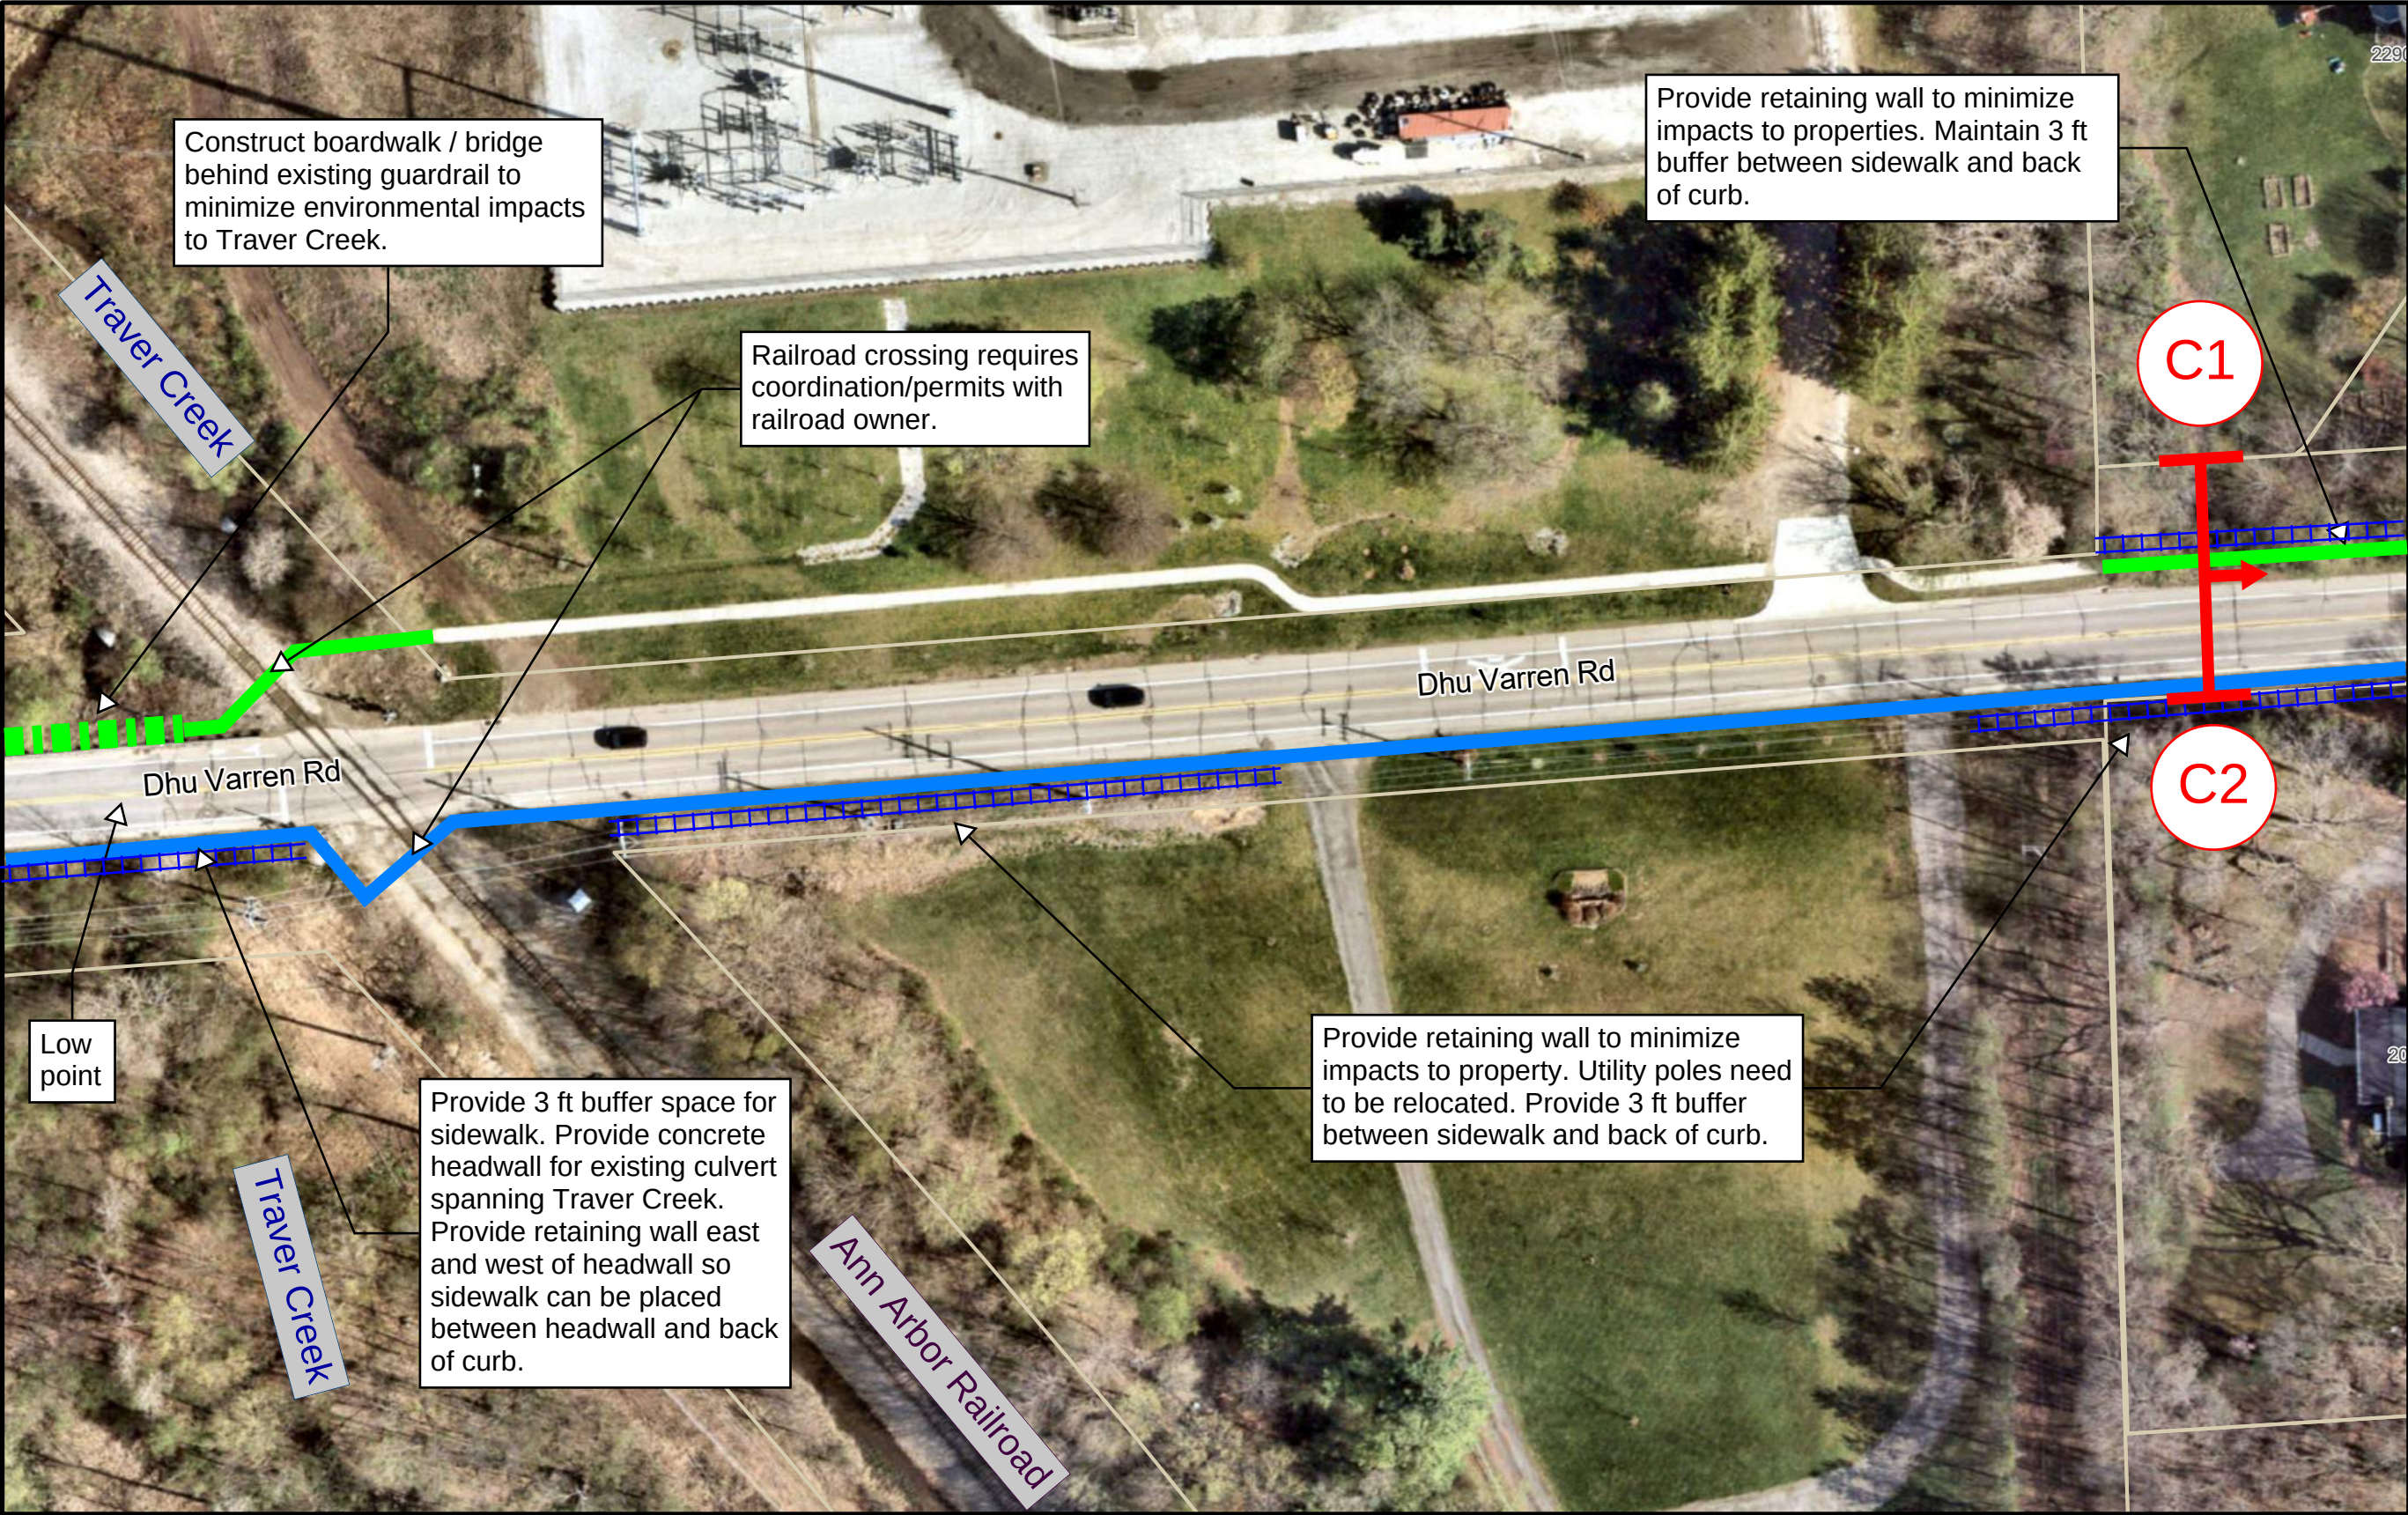


- Legend**
- Lot Lines
  - Public Land
  - Proposed Retaining Wall
  - North Side Sidewalk
  - North Side Shared Use Path
  - North Side Proposed Boardwalk
  - South Side Sidewalk
  - Proposed Curb
  - Protect Tree





# Dhu Varren Road - 350 ft west of Birchwood to 450 ft east of Birchwood

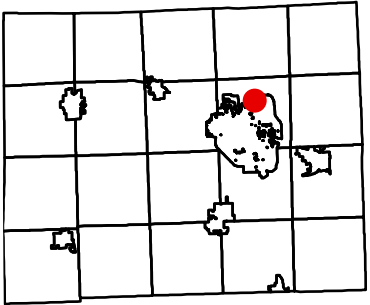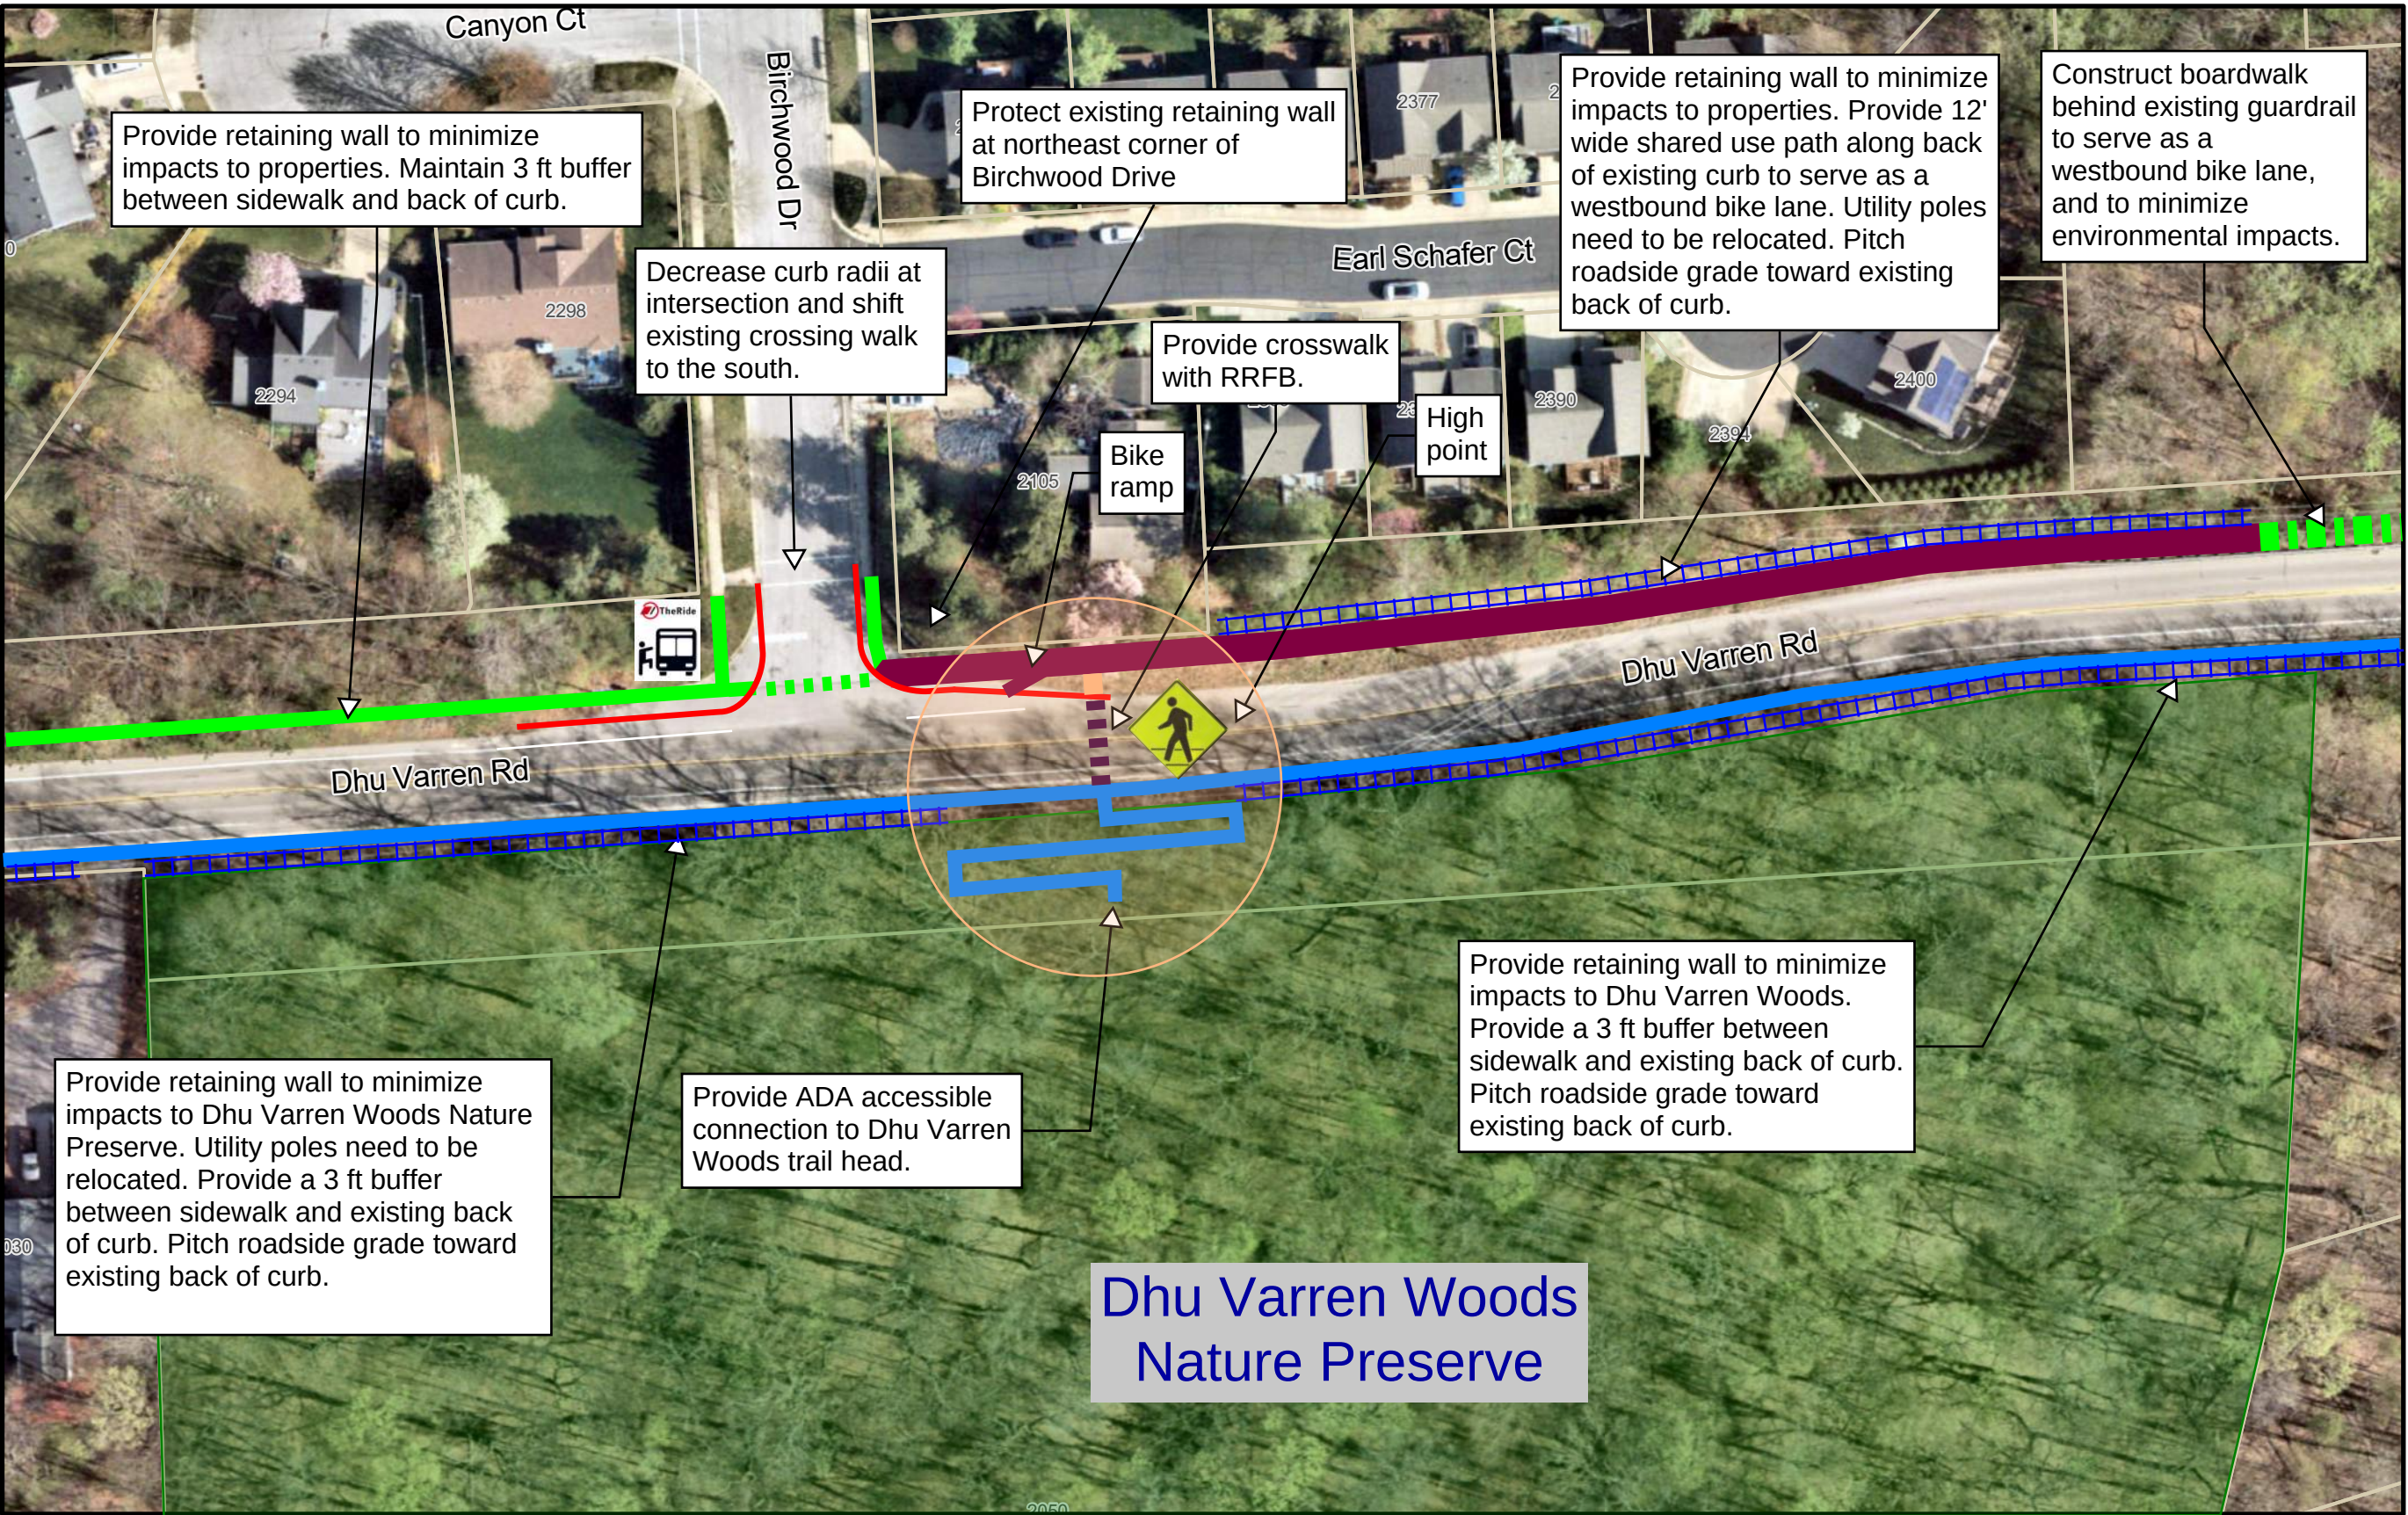

- Legend
- Lot Lines
  - Public Land
  - Proposed Retaining Wall
  - North Side Sidewalk
  - North Side Shared Use Path
  - North Side Proposed Boardwalk
  - South Side Sidewalk
  - Proposed Curb
  - Protect Tree

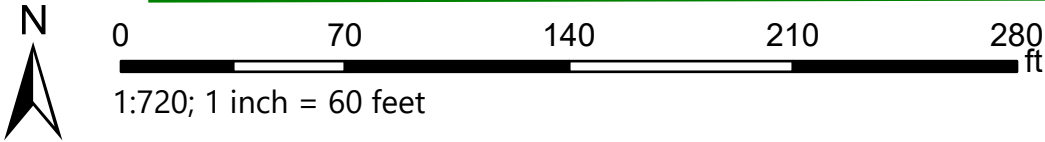


# Dhu Varren Road - 450' east of Birchwood to Omlesaad Dr

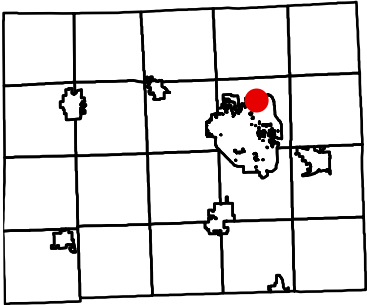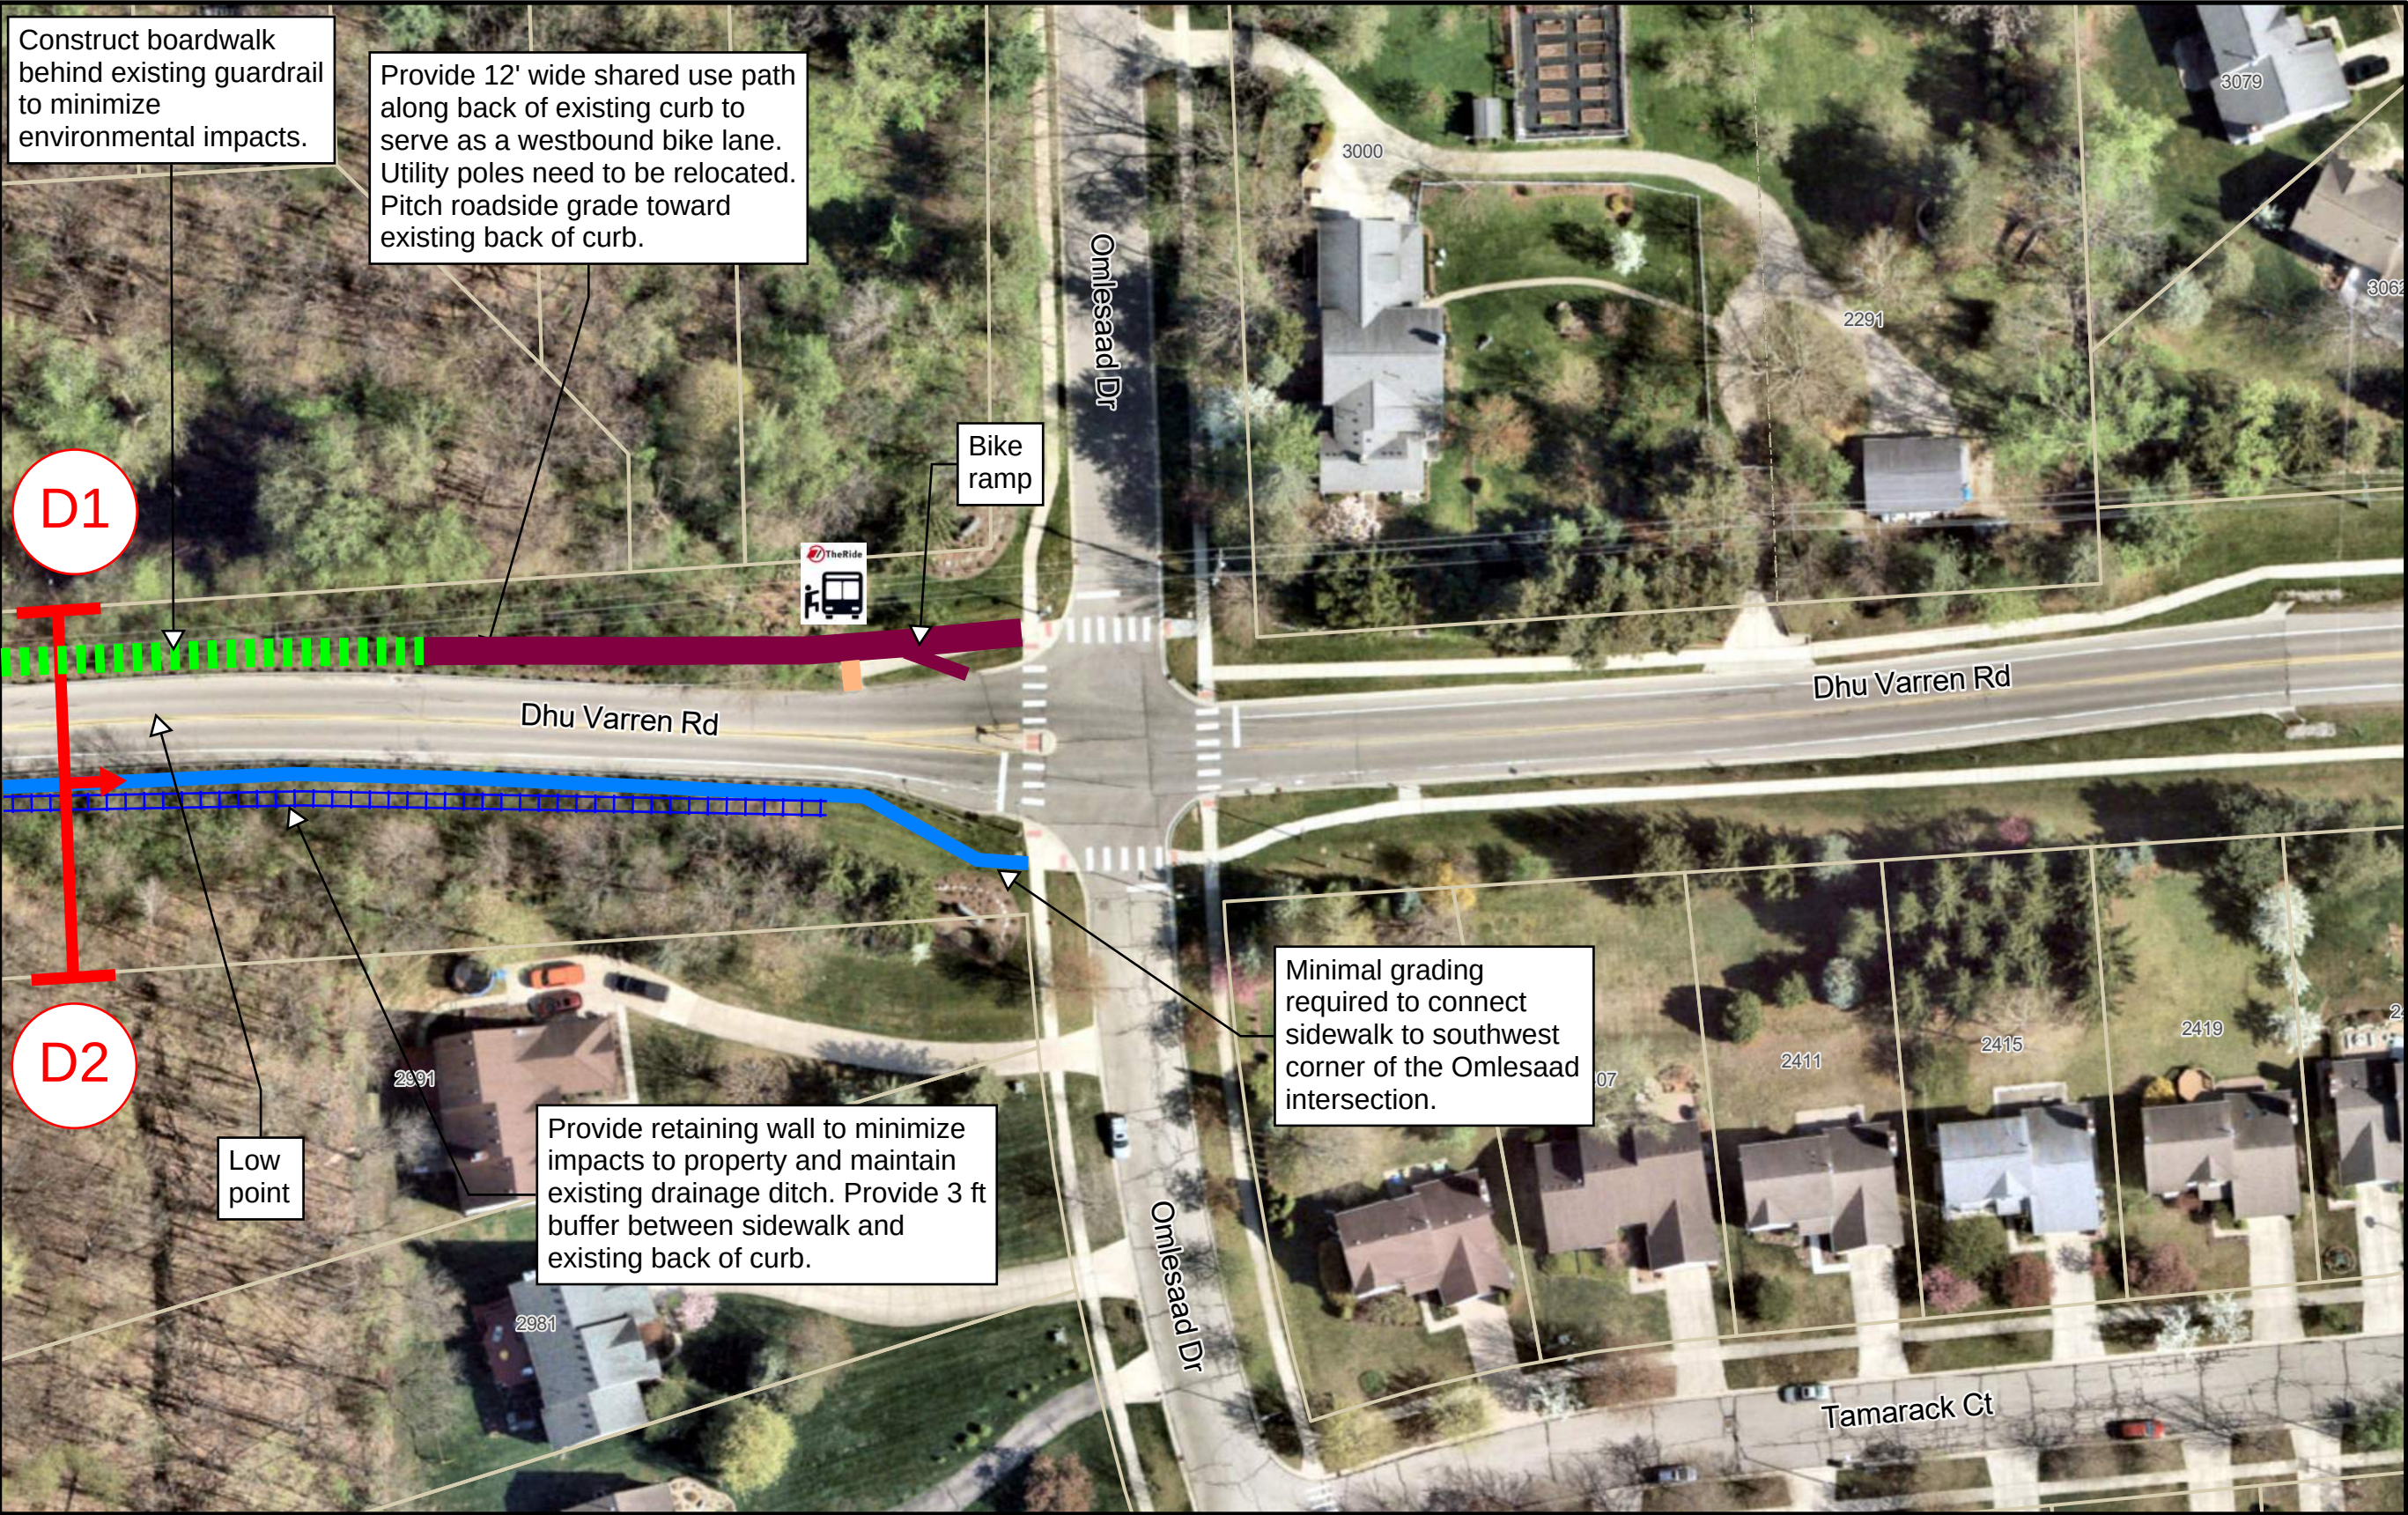


- Legend
- Lot Lines
  - Public Land
  - Proposed Retaining Wall
  - North Side Sidewalk
  - North Side Shared Use Path
  - North Side Proposed Boardwalk
  - South Side Sidewalk
  - Proposed Curb
  - Protect Tree



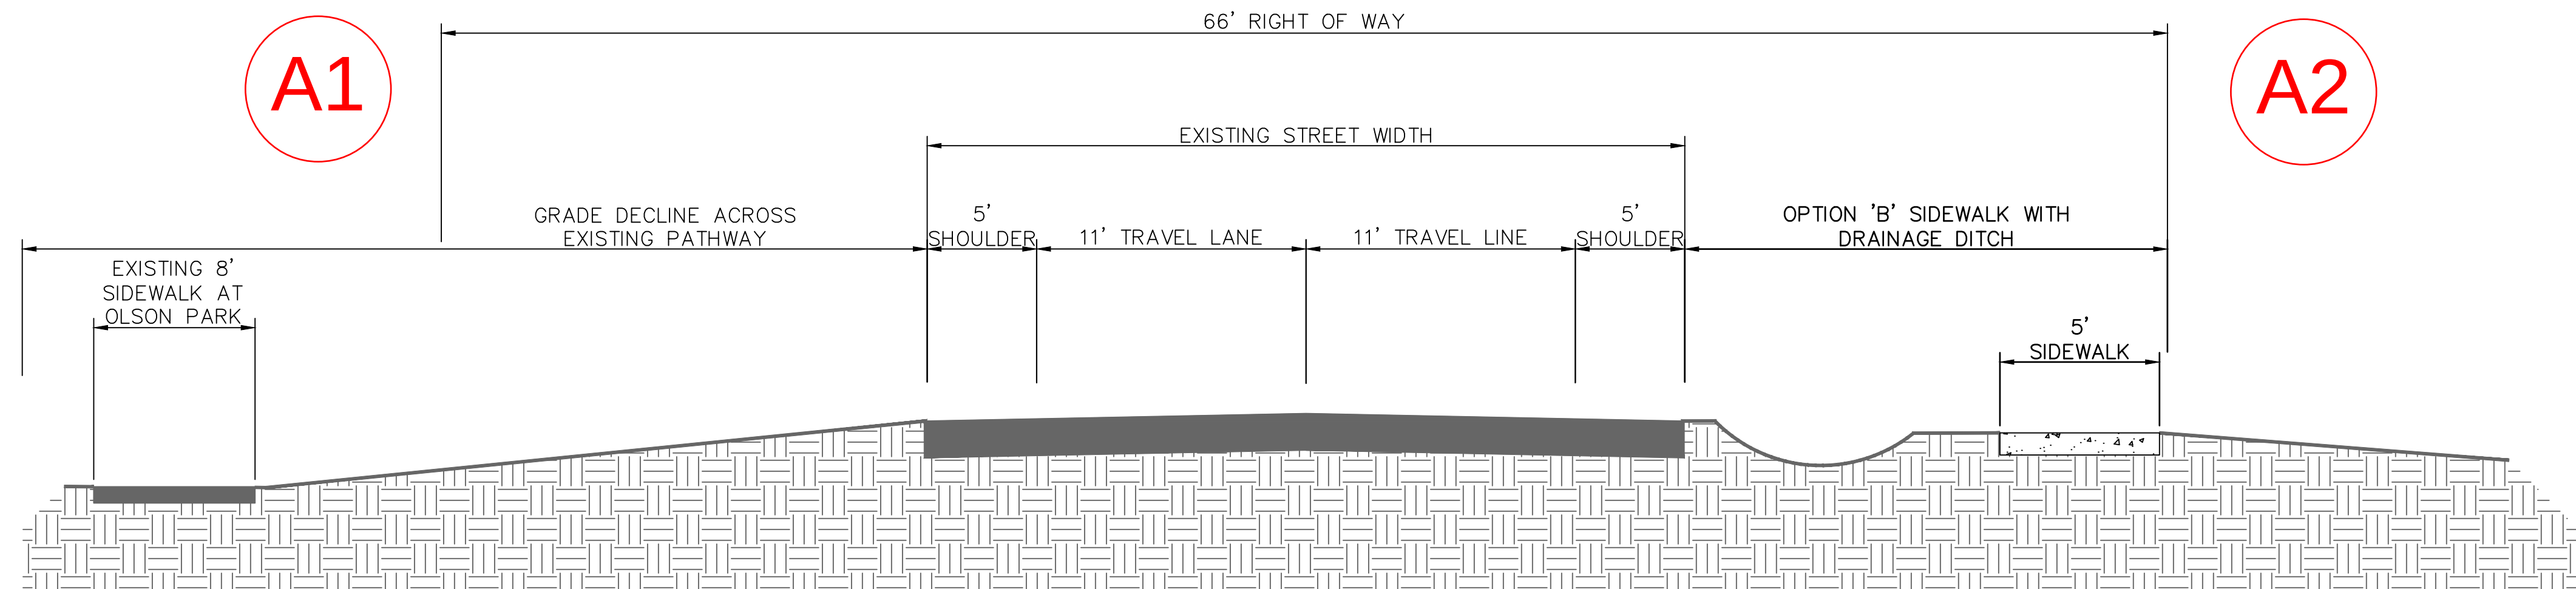

PROPOSED TYPICAL CROSS SECTION  
DHU VARREN RD  
1200' EAST OF PONTIAC TRAIL

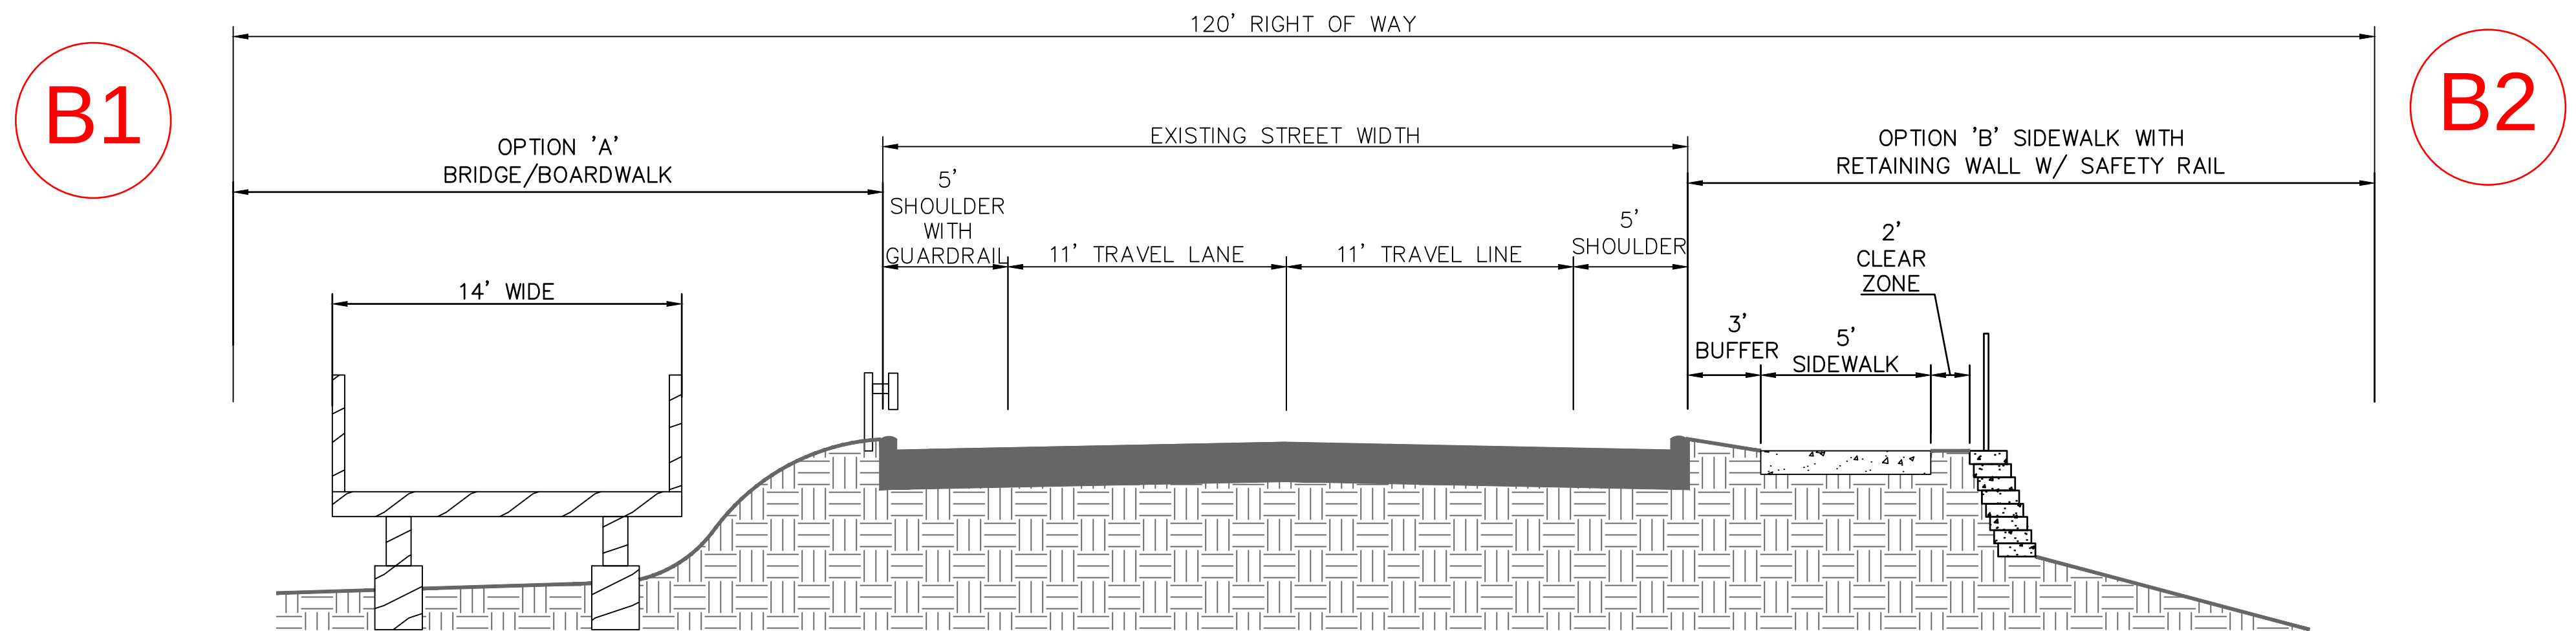

PROPOSED TYPICAL CROSS SECTION  
DHU VARREN RD  
400' EAST OF LESLIE PARK CIRCLE



| REV | DESCRIPTION | DATE | DRAWN | CHECKED |
|-----|-------------|------|-------|---------|
|     |             |      |       |         |
|     |             |      |       |         |
|     |             |      |       |         |
|     |             |      |       |         |

CITY OF ANN ARBOR  
PUBLIC SERVICES  
301 EAST HURON STREET  
ANN ARBOR, MI 48106-6647  
www.a2gov.org



CITY OF ANN ARBOR - PUBLIC SERVICES - ENGINEERING  
DHU VARREN ROAD  
TYPICAL CROSS SECTIONS

|       |             |
|-------|-------------|
| SCALE | DRAWING No. |
|       |             |

SHEET No.



PROPOSED TYPICAL CROSS SECTION  
DHU VARREN RD  
300' WEST OF BIRCHWOOD DRIVE



PROPOSED TYPICAL CROSS SECTION  
DHU VARREN RD  
250' WEST OF OMLESAAD DRIVE