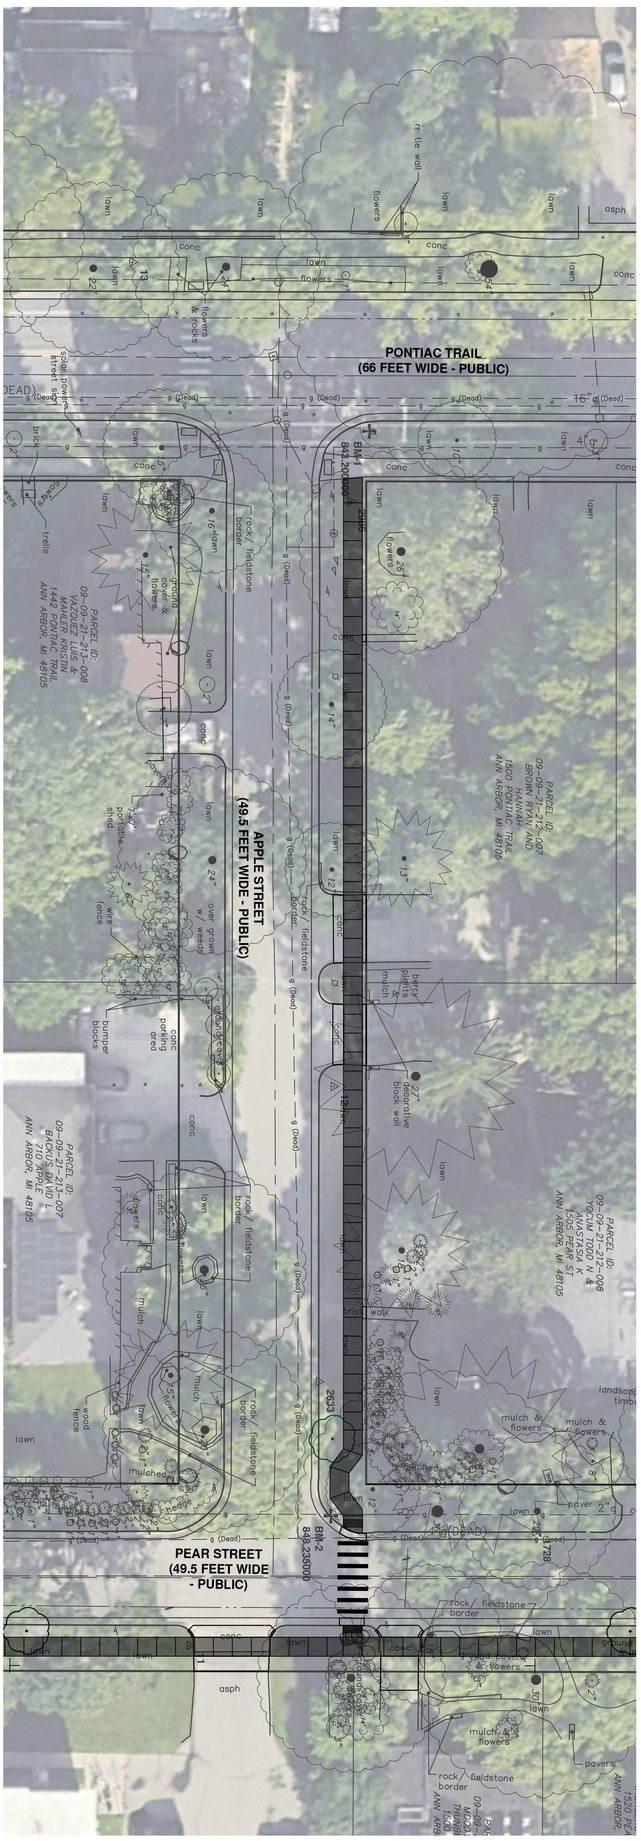


SHEET No. 11 OF 44	CITY OF ANN ARBOR - PUBLIC SERVICES - ENGINEERING		CITY OF ANN ARBOR PUBLIC SERVICES 301 EAST HURON STREET P.O. BOX 8647 ANN ARBOR, MI 48107-8647 734-794-6410 www.a2gov.org		
	SCALE : 1" = 20'	2026 SIDEWALK GAP ELIMINATION PROJECT			
	DRAWING No. 2026-007-11	APPLE STREET - SITE PLAN			

REV.	DESCRIPTION	DATE	DRAWN	CHECKED

811 Know what's below. Call before you dig.