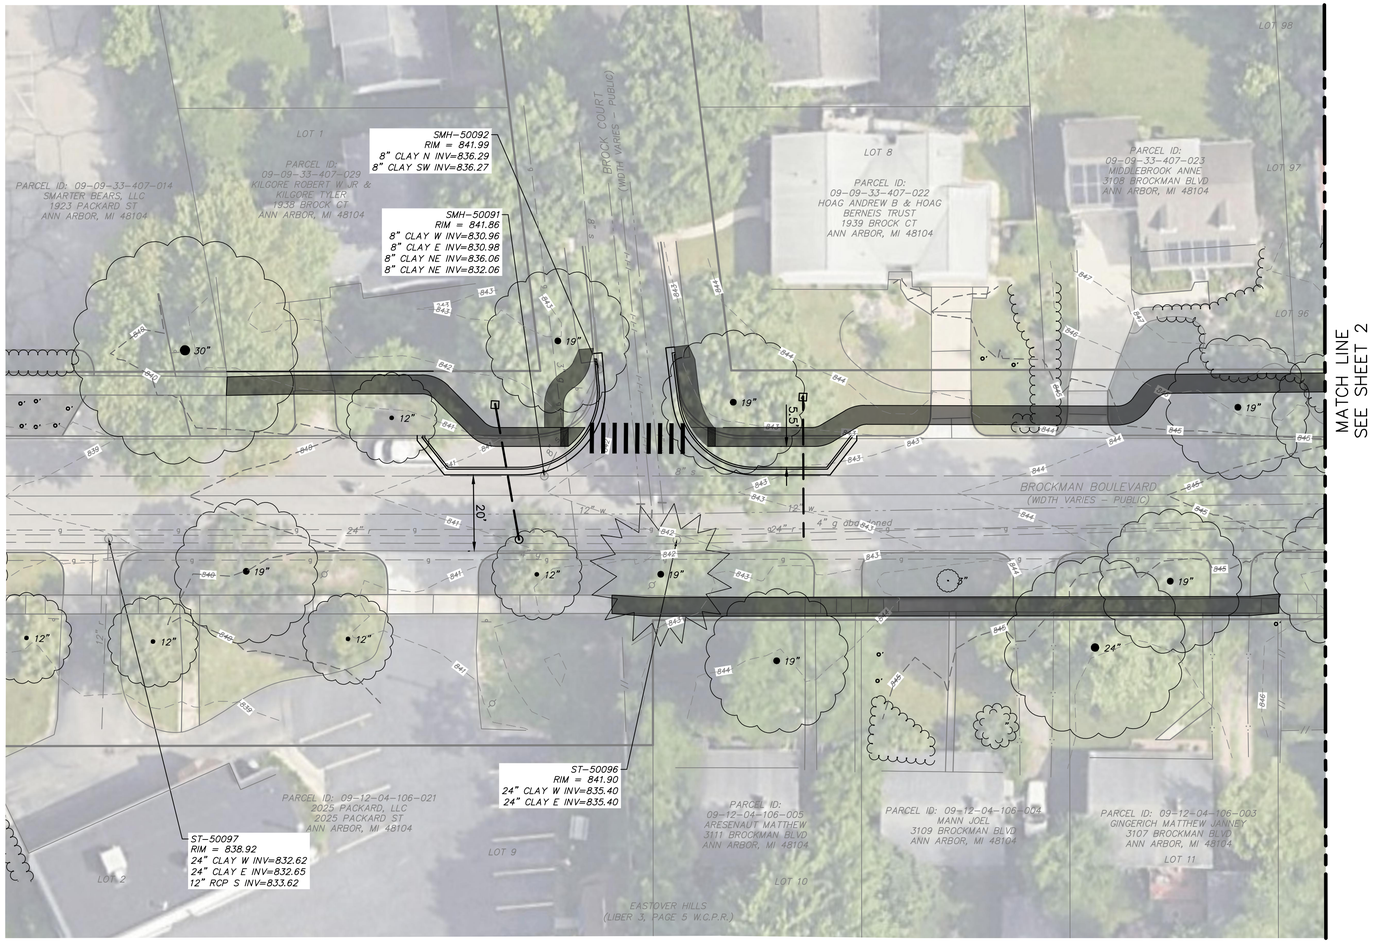

BROCKMAN SIDEWALK- CONCEPT 1

LEGEND

- PROPOSED SIDEWALK OPTION
- PROPOSED SIDEWALK RAMP
- TREE TO BE REMOVED AND EVALUATED FOR REPLACEMENT
- PROPOSED CURB AND GUTTER
- EXISTING TREE
- EXISTING SHRUBS
- EXISTING EVERGREEN TREE

Know what's below. Call before you dig.

REV.	DESCRIPTION	DATE	DRAWN	CHECKED

CITY OF ANN ARBOR
PUBLIC SERVICES
301 EAST HURON STREET
P.O. BOX 8647
ANN ARBOR, MI 48107-8647
734-794-6410
www.a2gov.org

CITY OF ANN ARBOR - PUBLIC SERVICES - ENGINEERING

2026 SIDEWALK GAP ELIMINATION PROJECT

BROCKMAN SIDEWALK

CONCEPT 1

SCALE PLAN: 1"=20'

DRAWING No. 2024000-1

SHEET No. 1 OF 2

C:\pw_work2\d1544838\CSW-PLTS-Brockman SW.dwg Dwg Created: 1-Aug-25 - _a2 standard bw.stb - Plot Date: 1-Aug-25

BROCKMAN SIDEWALK - CONCEPT 1

LEGEND

- EXISTING EVERGREEN TREE
- EXISTING TREE
- PROPOSED SIDEWALK OPTION
- TREE TO BE REMOVED AND EVALUATED FOR REPLACEMENT
- EXISTING SHRUBS
- PROPOSED CURB AND GUTTER
- PROPOSED SIDEWALK RAMP

811 Know what's below. Call before you dig.

REV.	DESCRIPTION	DATE	DRAWN	CHECKED

CITY OF ANN ARBOR
PUBLIC SERVICES
301 EAST HURON STREET
P.O. BOX 8647
ANN ARBOR, MI 48107-8647
(734) 794-6410
www.a2gov.org

CITY OF ANN ARBOR - PUBLIC SERVICES - ENGINEERING

2026 SIDEWALK GAP ELIMINATION PROJECT

BROCKMAN SIDEWALK

CONCEPT 1

SCALE PLAN: 1"=20'

DRAWING No. 2024000-2

SHEET No. 2 OF 2

C:\pw_work2\d1544838\CSW-PLTS-Brockman SW.dwg Dwg Created: 1-Aug-25 — _a2 standard bw.stb — Plot Date: 1-Aug-25

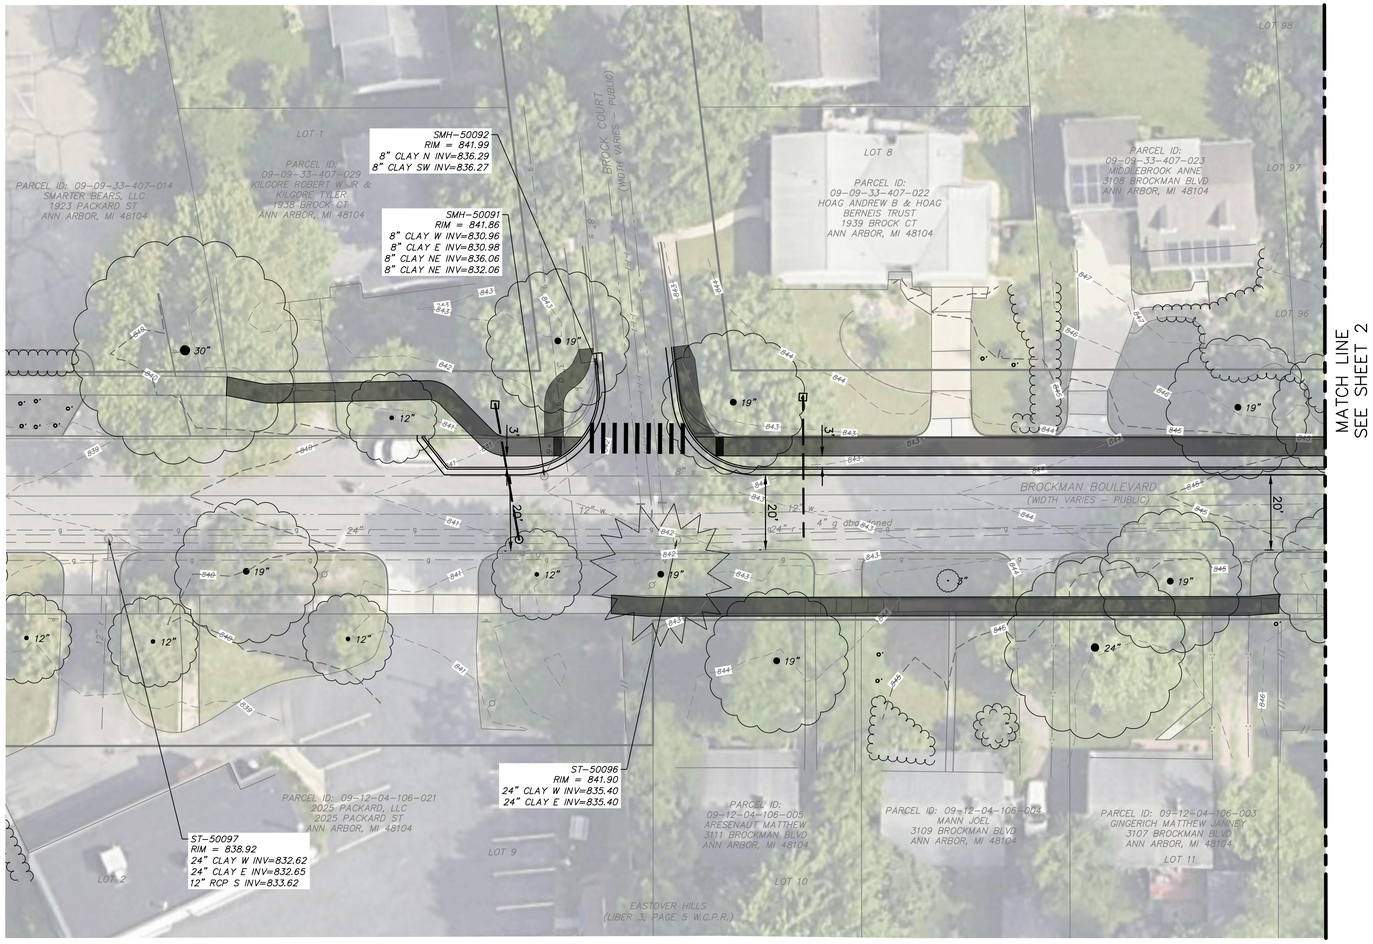

BROCKMAN SIDEWALK- CONCEPT 2

LEGEND

- PROPOSED SIDEWALK OPTION
- PROPOSED SIDEWALK RAMP
- TREE TO BE REMOVED AND EVALUATED FOR REPLACEMENT
- PROPOSED CURB AND GUTTER
- EXISTING TREE
- EXISTING SHRUBS
- EXISTING EVERGREEN TREE

811 Know what's below. Call before you dig.

REV.	DESCRIPTION	DATE	DRAWN	CHECKED

CITY OF ANN ARBOR
PUBLIC SERVICES
301 EAST HURON STREET
P.O. BOX 8647
ANN ARBOR, MI 48107-8647
734-794-6410
www.a2gov.org

CITY OF ANN ARBOR - PUBLIC SERVICES - ENGINEERING

2026 SIDEWALK GAP ELIMINATION PROJECT

BROCKMAN SIDEWALK

CONCEPT 2

SCALE PLAN: 1"=20'

DRAWING No. 2024000-3

SHEET No. 1 OF 2

C:\pw_work2\d1544838\CSW-PLTS-Brockman SW.dwg Dwg Created: 1-Aug-25 - _a2 standard bw.stb - Plot Date: 1-Aug-25

BROCKMAN SIDEWALK - CONCEPT 2

LEGEND

- EXISTING EVERGREEN TREE
- EXISTING TREE
- PROPOSED SIDEWALK OPTION
- TREE TO BE REMOVED AND EVALUATED FOR REPLACEMENT
- EXISTING SHRUBS
- PROPOSED CURB AND GUTTER
- PROPOSED SIDEWALK RAMP

811 Know what's below. Call before you dig.

REV.	DESCRIPTION	DATE	DRAWN	CHECKED

CITY OF ANN ARBOR
PUBLIC SERVICES
301 EAST HURON STREET
P.O. BOX 8647
ANN ARBOR, MI 48107-8647
734-994-2780
www.a2gov.org

CITY OF ANN ARBOR - PUBLIC SERVICES - ENGINEERING

2026 SIDEWALK GAP ELIMINATION PROJECT

BROCKMAN SIDEWALK

CONCEPT 2

SCALE PLAN: 1"=20'

DRAWING No. 2024000-4

SHEET No. 2 OF 2

C:\pw_work2\d1544838\CSW-PLTS-Brockman SW.dwg Dwg Created: 1-Aug-25 — _a2 standard bw.stb — Plot Date: 1-Aug-25